

ARCHITECTURAL STANDARD DRAWINGS

JANUARY 2021

THESE STANDARD DRAWINGS ARE ISSUED TO ENSURE THE APPLICATION OF UNIFORM STANDARDS FOR THE DESIGN, FABRICATION, INSTALLATION, AND CONSTRUCTION OF SPECIFIC ITEMS OF WORK FOR THE SOUND TRANSIT LINK LIGHT RAIL, SOUNDER, REGIONAL EXPRESS BUS, AND BUS RAPID TRANSIT SYSTEMS, AS DEPICTED HEREIN. IN CONJUNCTION WITH THE DESIGN CRITERIA MANUAL, STANDARD SPECIFICATIONS, AND DIRECTIVE DRAWINGS, THE DESIGNER SHALL INSERT THESE STANDARD DRAWINGS INTO THE PROJECT CONTRACT DOCUMENTS. THE DESIGNER SHALL USE THESE STANDARD DRAWINGS IN THE DESIGN OF INTERFACE POINTS AND PROJECT SPECIFIC ITEMS OF WORK.

THESE STANDARD DRAWINGS DO NOT EXEMPT THE CONSULTANT FROM THE PROFESSIONAL RESPONSIBILITY OF DEVELOPING AN APPROPRIATE DESIGN AND COMPLYING WITH THE STANDARD OF CARE.

IF THE DESIGNER IDENTIFIES THAT AN ASPECT OR ASPECTS OF THESE STANDARD DRAWINGS ARE INAPPROPRIATE FOR INSERTION IN THE FINAL DESIGN, THE DESIGNER SHALL INFORM AND SECURE CONCURRENCE FROM THE SOUND TRANSIT CORRIDOR DESIGN MANAGER OR PROJECT MANAGER AS PART OF DESIGN MILESTONE SUBMITTALS.

SOUND TRANSIT MAKES THESE DOCUMENTS AVAILABLE ON AN AS-IS BASIS. UPDATING THE STANDARD DRAWINGS IS AN ONGOING PROCESS AND REVISIONS ARE ISSUED REGULARLY. COMMENTS, QUESTIONS, AND IMPROVEMENT IDEAS ARE WELCOMED. PLEASE SEND ALL COMMENTS TO DECM DEPUTY EXECUTIVE DIRECTOR OF DESIGN AND ENGINEERING.

APPROVED BY: _____ DATE: _____
MOISES GUTIERREZ
DECM DEPUTY EXECUTIVE DIRECTOR DESIGN AND ENGINEERING

APPROVED BY: _____ DATE: _____
JULIE MONTGOMERY
DECM DIRECTOR OF ARCHITECTURE & ART

THE PREPARATION OF THIS DOCUMENT HAS BEEN FINANCED IN PART THROUGH A GRANT FROM THE U.S. DEPARTMENT OF TRANSPORTATION FEDERAL TRANSIT ADMINISTRATION UNDER THE URBAN MASS TRANSPORTATION ACT OF 1964, AS AMENDED, AND IN PART BY THE CENTRAL PUGET SOUND REGIONAL TRANSIT AUTHORITY DISTRICT OF WASHINGTON, AND THE STATE OF WASHINGTON

DRAWING No.:
STD-GZT001
REV:
2



**DISCLAIMER FOR
Design and Engineering Design Standards Documents**

Sound Transit makes these documents available on an "as is" basis. By accepting receipt of the documents, the receiver agrees to the following:

- The documents are provided for information only;
- The receiver will not utilize the documents in any way that violates or infringes on Sound Transit's intellectual property rights in such documents;
- The provided documents should not be construed to represent formal design guidance and/or direction for any project;
- Sound Transit makes no representation or warranty that the provided data is complete, appropriate, or fit for any particular purpose, stated or otherwise;
- All documents provided by Sound Transit, including any revisions, shall remain the personal and intellectual property of Sound Transit; and
- To indemnify, defend, and hold harmless Sound Transit, its consultants, and agent(s) from any and all damages and claims arising from the receiver's use of these documents.

**APPLICABILITY FOR
Design and Engineering Design Standards Documents**

Project teams shall refer to their executed project contracts for applicable document versions/revisions.

INDEX OF DRAWINGS

A triangle with the number 2 inside it.A triangle with the number 2 inside it.A triangle with the number 2 inside it.


LINE IS 1" AT FULL SCALE




SCALE:	N/A
FILENAME:	STD-GZI001
CONTRACT No.:	
DATE:	1/2021

SOUND TRANSIT
STANDARD DRAWING
ARCHITECTURAL
INDEX OF DRAWINGS


2

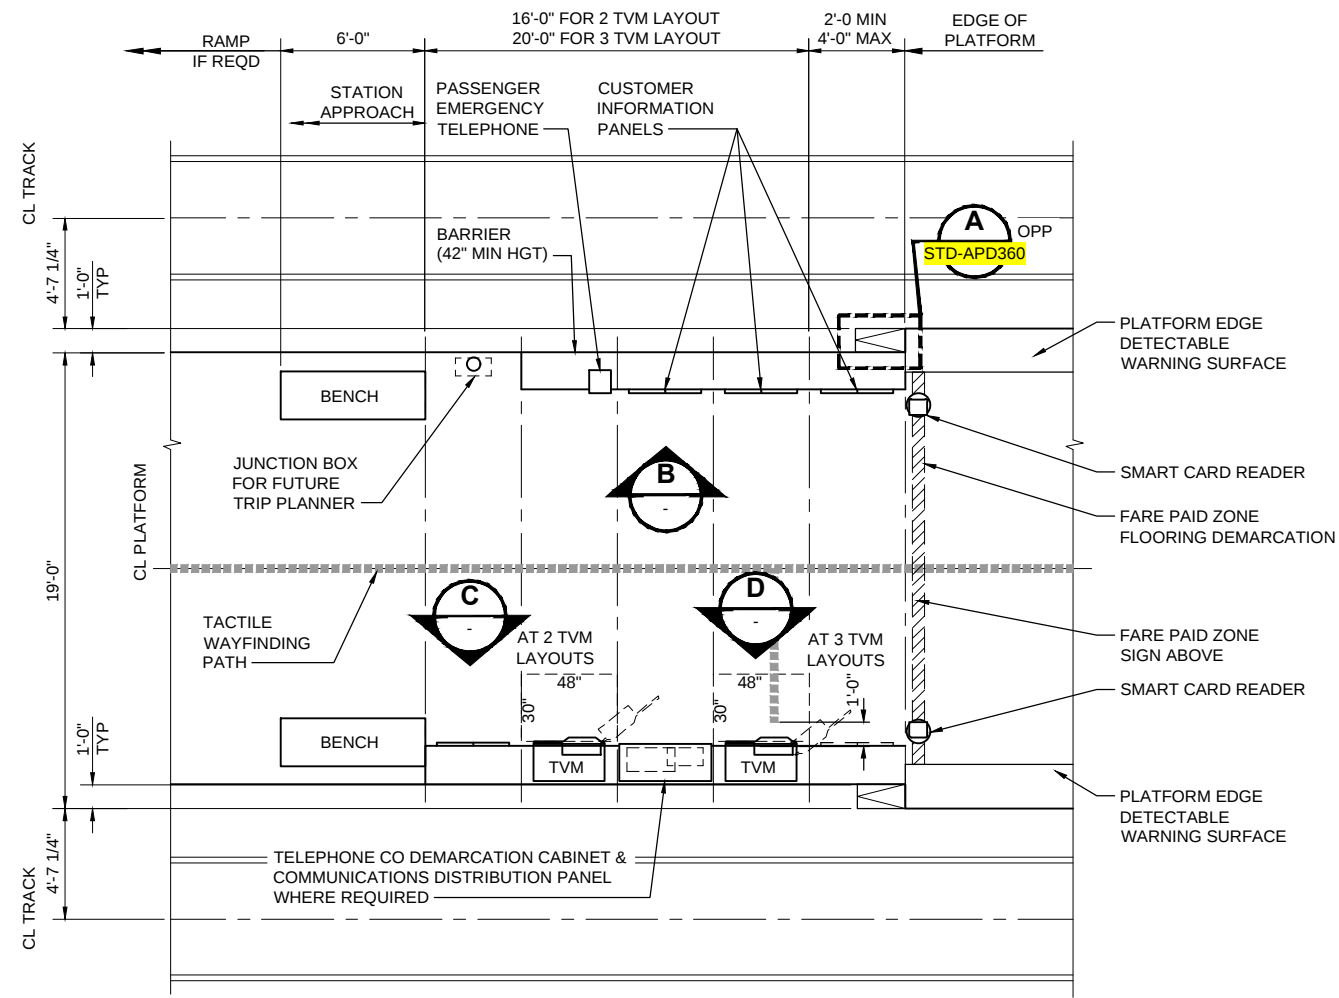


PLAN
SCALE: 1/4" = 1'-0"
DIR-APP131
DIR-APP135

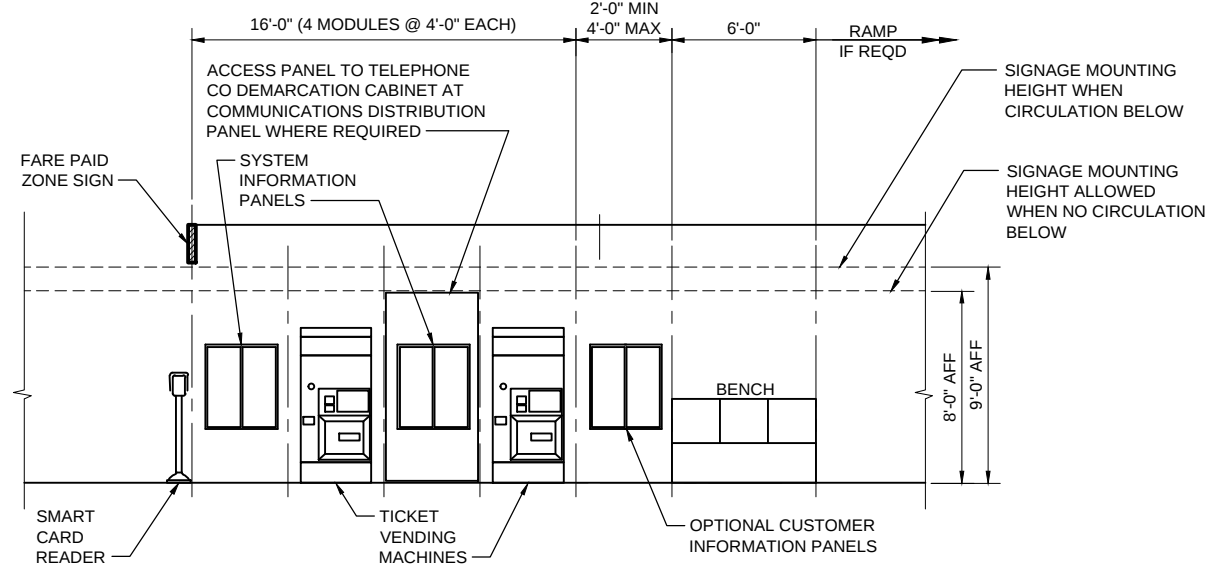

ELEVATION C
SCALE: 1/4" = 1'-0"

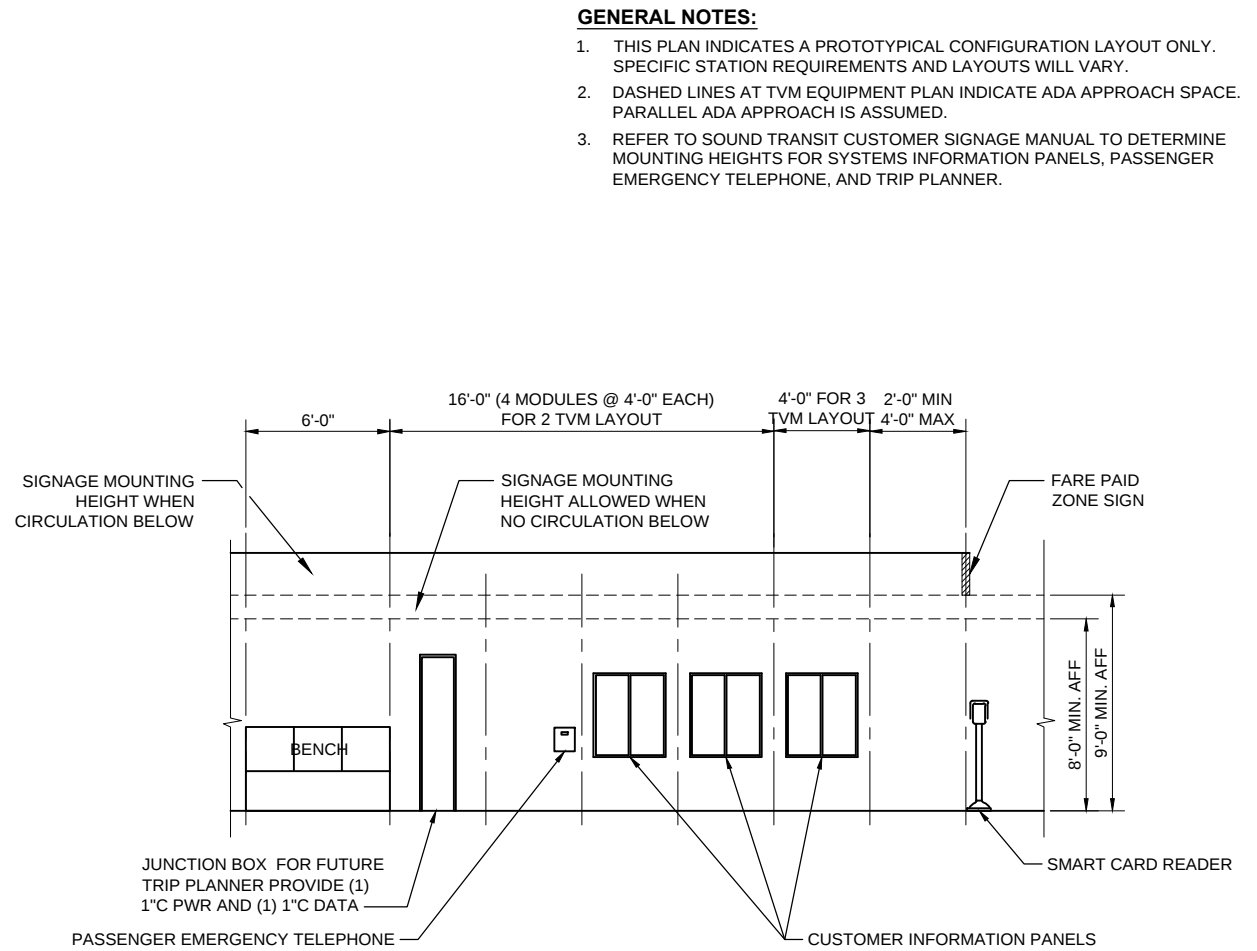


ELEVATION B
SCALE: 1/4" = 1'-0"

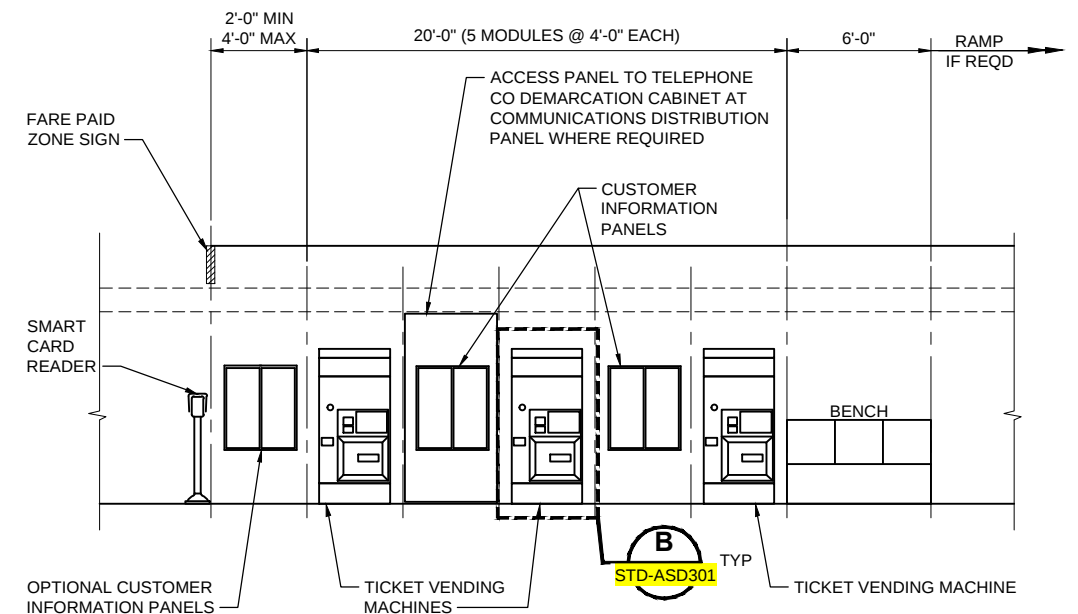

ELEVATION D
SCALE: 1/4" = 1'-0"

- GENERAL NOTES:**
1. THIS PLAN INDICATES A PROTOTYPICAL CONFIGURATION LAYOUT ONLY. SPECIFIC STATION REQUIREMENTS AND LAYOUTS WILL VARY.
 2. DASHED LINES AT TVM EQUIPMENT PLAN INDICATE ADA APPROACH SPACE. PARALLEL ADA APPROACH IS ASSUMED.
 3. REFER TO SOUND TRANSIT CUSTOMER SIGNAGE MANUAL TO DETERMINE MOUNTING HEIGHTS FOR SYSTEMS INFORMATION PANELS, PASSENGER EMERGENCY TELEPHONE, AND TRIP PLANNER.





						DESIGNED BY: J. PEREZ
						DRAWN BY: C. GALLAGHER
						CHECKED BY: D. POWELL
						APPROVED BY: J. MONTGOMERY
0	8/2019					NEW - ARCH DIRECTIVE AND STANDARD DWGS
No.	DATE	DSN	CHK	APP	REVISION	

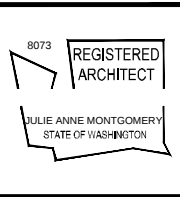


SUBMITTED BY:	DATE:	REVIEWED BY:	DATE:

SCALE: 1/4" = 1'-0"	FILENAME: STD-APP211	CONTRACT No.:
DATE: 8/2019		


SOUND TRANSIT STANDARD DRAWING ARCHITECTURAL AT-GRADE CENTER PLATFORM ENTRY LAYOUT	
DRAWING No.: STD-APP211	
FACILITY ID:	
SHEET No.:	REV:
	0

    


- | | |
|-------------------|------|
| DRAWING No.: | |
| STD-APP212 | |
| FACILITY ID: | |
| SHEET No.: | REV: |
| | 0 |

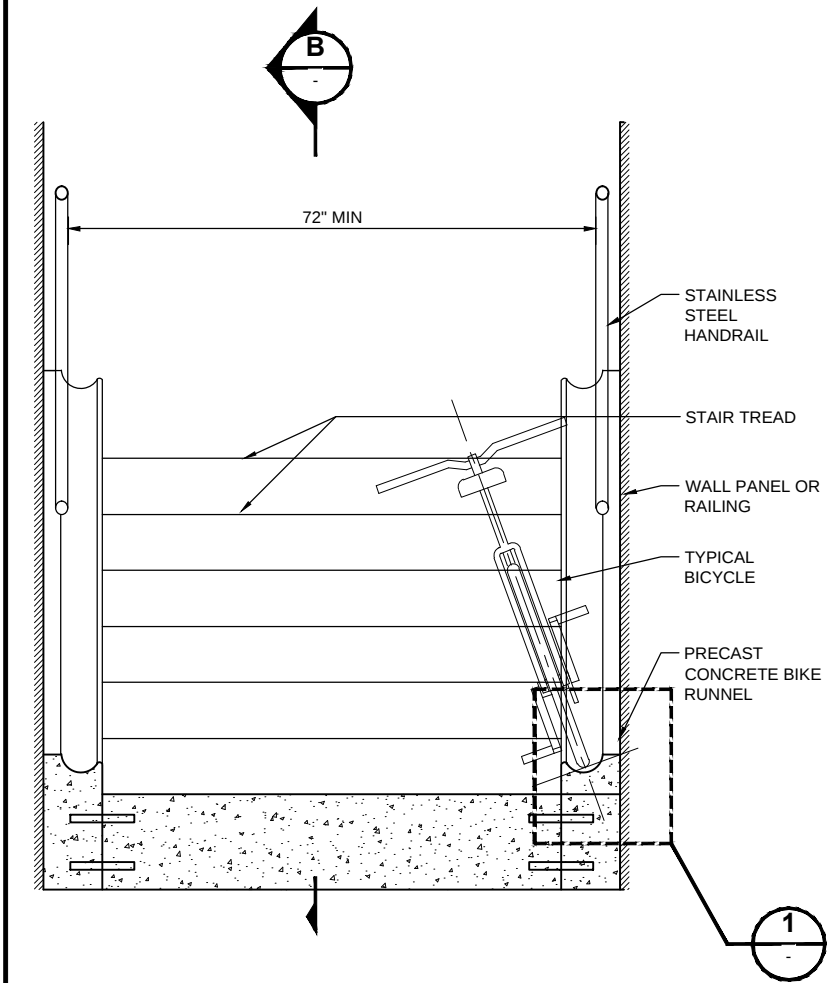

BICYCLE / STAIR / RUNNEL CLEARANCE (A)
SCALE: 1" = 1'-0"

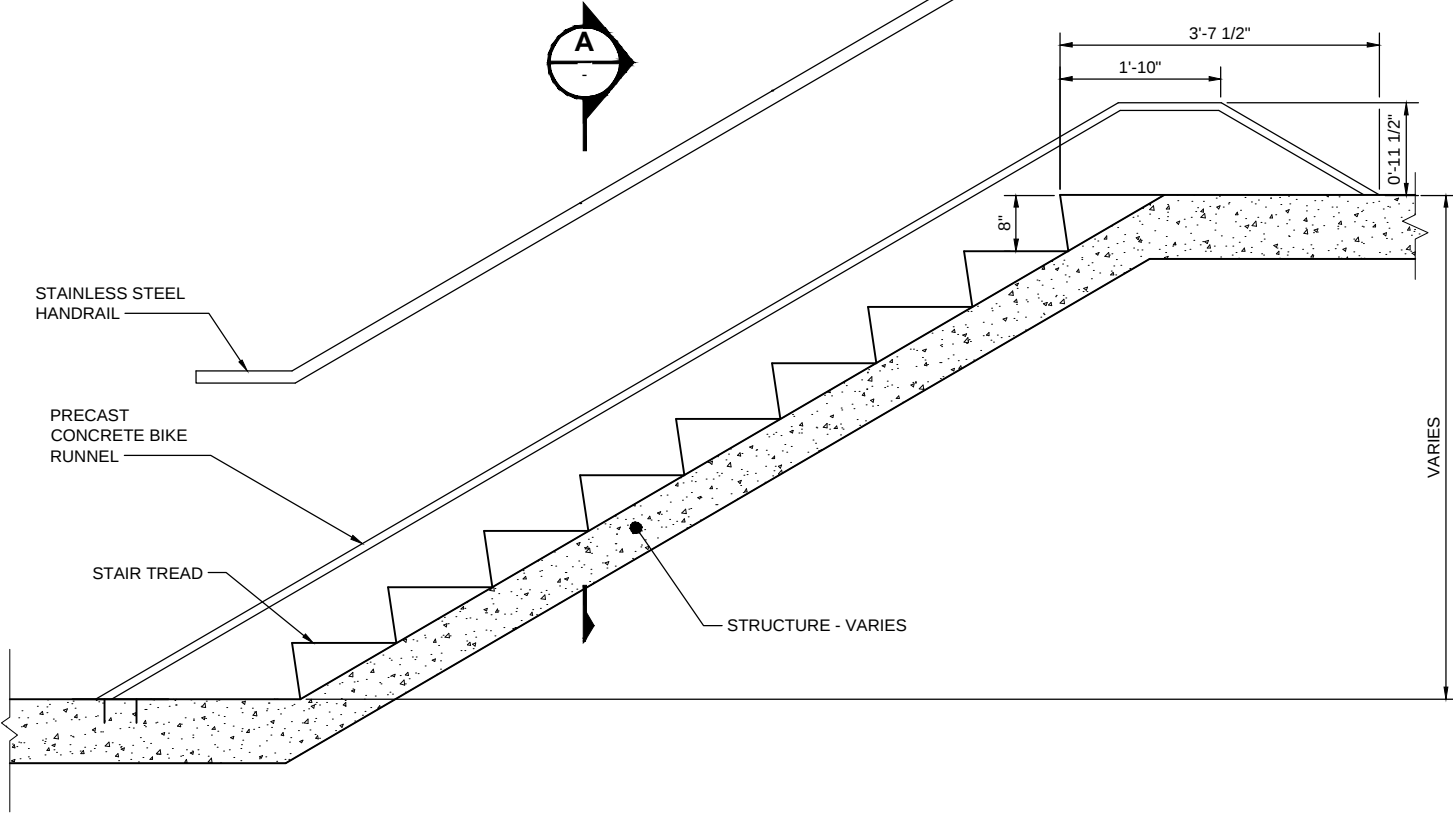

LONGITUDINAL SECTION (B)
SCALE: 1" = 1'-0"

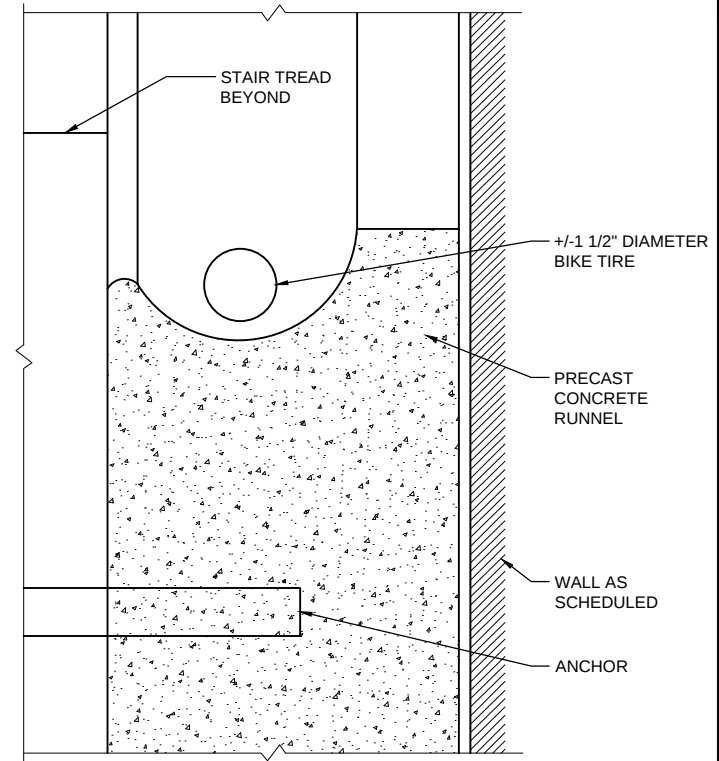

RUNNEL DETAIL (1)
SCALE: 6" = 1'-0"

- GENERAL NOTES:**
1. BIKE RUNNELS SHALL BE PROVIDED ON BOTH SIDES OF STRAIGHT STAIRS FOR ASCENT AND DESCENT (WITHOUT USER CONFLICT).
 2. BIKE RUNNELS SHALL BE PROVIDED ON THE OUTER SIDE OF SWITCHBACK STAIRS ONLY.

						DESIGNED BY: J. PEREZ
						DRAWN BY: C. GALLAGHER
						CHECKED BY: D. POWELL
						APPROVED BY: J. MONTGOMERY
0	8/2019					NEW - ARCH DIRECTIVE AND STANDARD DWGS
No.	DATE	DSN	CHK	APP	REVISION	

8073
REGISTERED
ARCHITECT
JULIE ANNE MONTGOMERY
STATE OF WASHINGTON

SUBMITTED BY:	DATE:	REVIEWED BY:	DATE:


LINE IS 1" AT FULL SCALE

SOUNDTRANSIT

SCALE:
AS NOTED
FILENAME:
STD-ATD222
CONTRACT No.:
DATE:
8/2019


**SOUND TRANSIT
STANDARD DRAWING**
ARCHITECTURAL
PUBLIC STAIRS
RUNNEL DETAILS

DRAWING No.: STD-ATD222
FACILITY ID:
SHEET No.: REV: 0

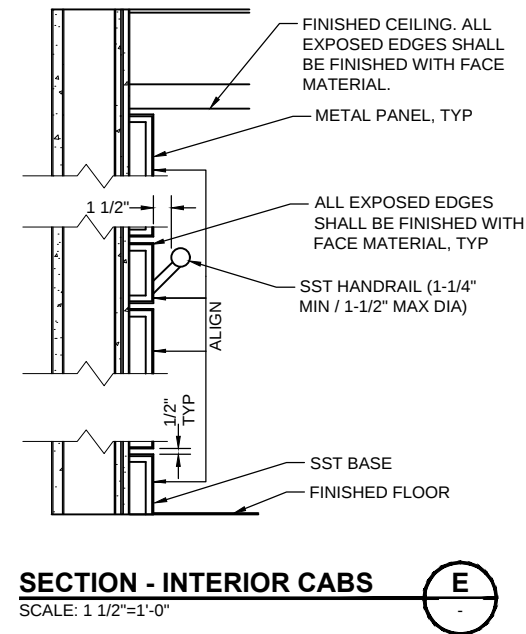

8073 REGISTERED ARCHITECT JULIE ANNE MONTGOMERY STATE OF WASHINGTON				LINE IS 1" AT FULL SCALE  SOUNDTRANSIT	SCALE:	SOUND TRANSIT STANDARD DRAWING ARCHITECTURAL ELEVATORS CABS WITH GLAZING AT SIDES	DRAWING No.:		
					AS NOTED		STD-AVD228	STD-AVD228	STD- AVD228
					FILENAME:		CONTRACT No.:	FACILITY ID:	
								SHEET No.:	REV:
	SUBMITTED BY:	DATE:	REVIEWED BY:	DATE:	DATE:	8/2019	0		


NOTE:
PUBLIC RESTROOMS
ONLY PROVIDED
WHERE REQUIRED

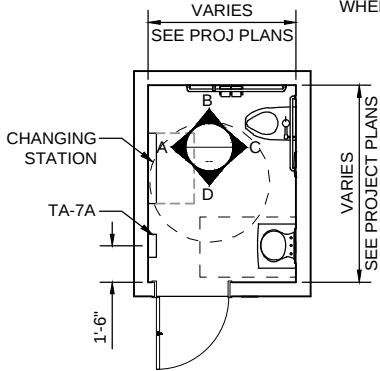

**ENLARGED PLAN - PUBLIC
RESTROOM**

SCALE: 1/4"=1'-0"


1
-

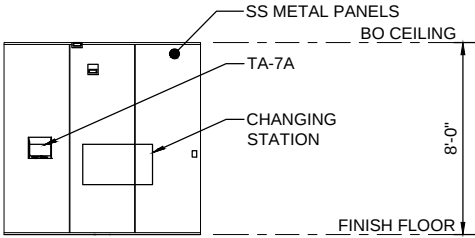

**INTERIOR ELEVATION - PUBLIC
RESTROOM**

SCALE: 1/4"=1'-0"


A
-

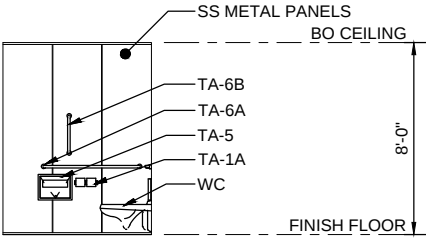

**INTERIOR ELEVATION - PUBLIC
RESTROOM**

SCALE: 1/4"=1'-0"


B
-

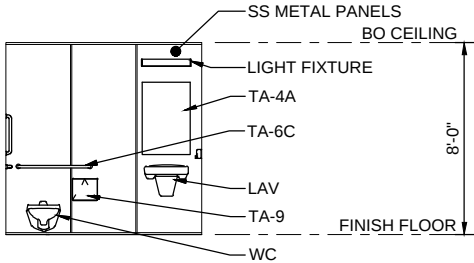

**INTERIOR ELEVATION - PUBLIC
RESTROOM**

SCALE: 1/4"=1'-0"


C
-

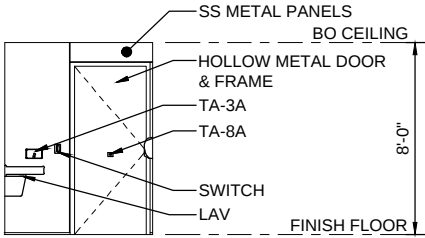

**INTERIOR ELEVATION - PUBLIC
RESTROOM**

SCALE: 1/4"=1'-0"


D
-

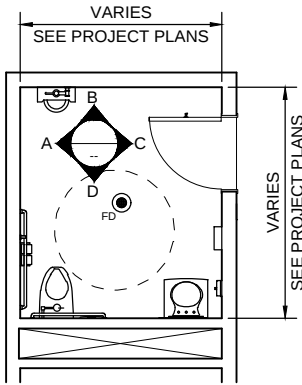

**ENLARGED PLAN - STAFF/ TRANSIT
DRIVER RESTROOM**

SCALE: 1/4"=1'-0"


2
-

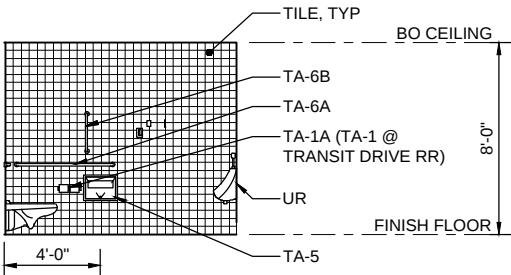

**INTERIOR ELEVATION - STAFF/
TRANSIT DRIVER RESTROOM**

SCALE: 1/4"=1'-0"


A
-

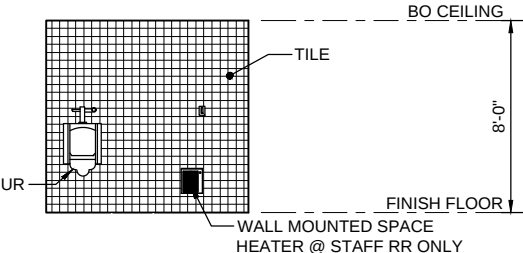

**INTERIOR ELEVATION - STAFF/
TRANSIT DRIVER RESTROOM**

SCALE: 1/4"=1'-0"


B
-

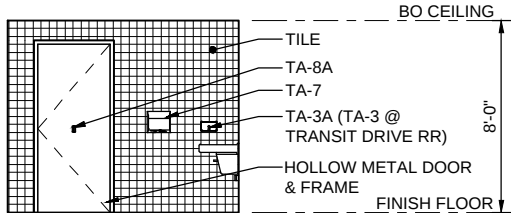

**INTERIOR ELEVATION - STAFF/
TRANSIT DRIVER RESTROOM**

SCALE: 1/4"=1'-0"


C
-

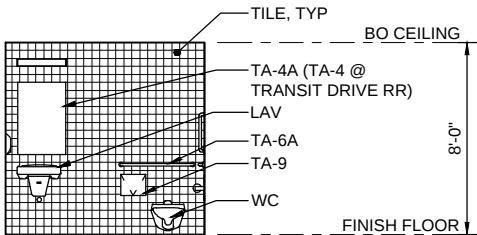

**INTERIOR ELEVATION - STAFF/
TRANSIT DRIVER RESTROOM**


SCALE: 1/4"=1'-0"

D
-

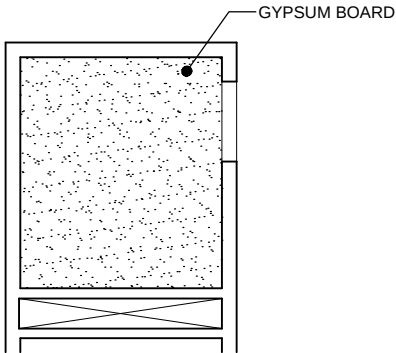

**ENLARGED RCP - STAFF/
TRANSIT DRIVER RESTROOM**

SCALE: 1/4" = 1'-0"

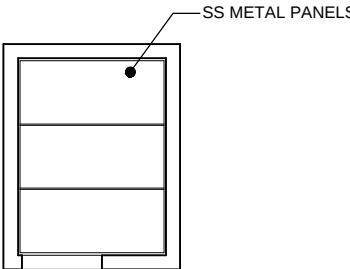


ENLARGED RCP - PUBLIC RESTROOM

SCALE: 1/4" = 1'-0"

0	8/2019				NEW - ARCH DIRECTIVE AND STANDARD DWGS
No.	DATE	DSN	CHK	APP	REVISION


DESIGNED BY:	J. PEREZ
DRAWN BY:	C. GALLAGHER
CHECKED BY:	D. POWELL
APPROVED BY:	J. MONTGOMERY

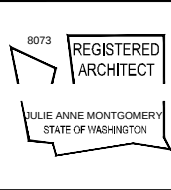


SUBMITTED BY:	DATE:	REVIEWED BY:	DATE:

	SCALE:	1/4" = 1'-0"
	FILENAME:	STD-AID240
	CONTRACT No.:	
	DATE:	8/2019


SOUND TRANSIT STANDARD DRAWING ARCHITECTURAL RESTROOMS	DRAWING No.:	STD-AID240
	FACILITY ID:	
	SHEET No.:	REV:
		0

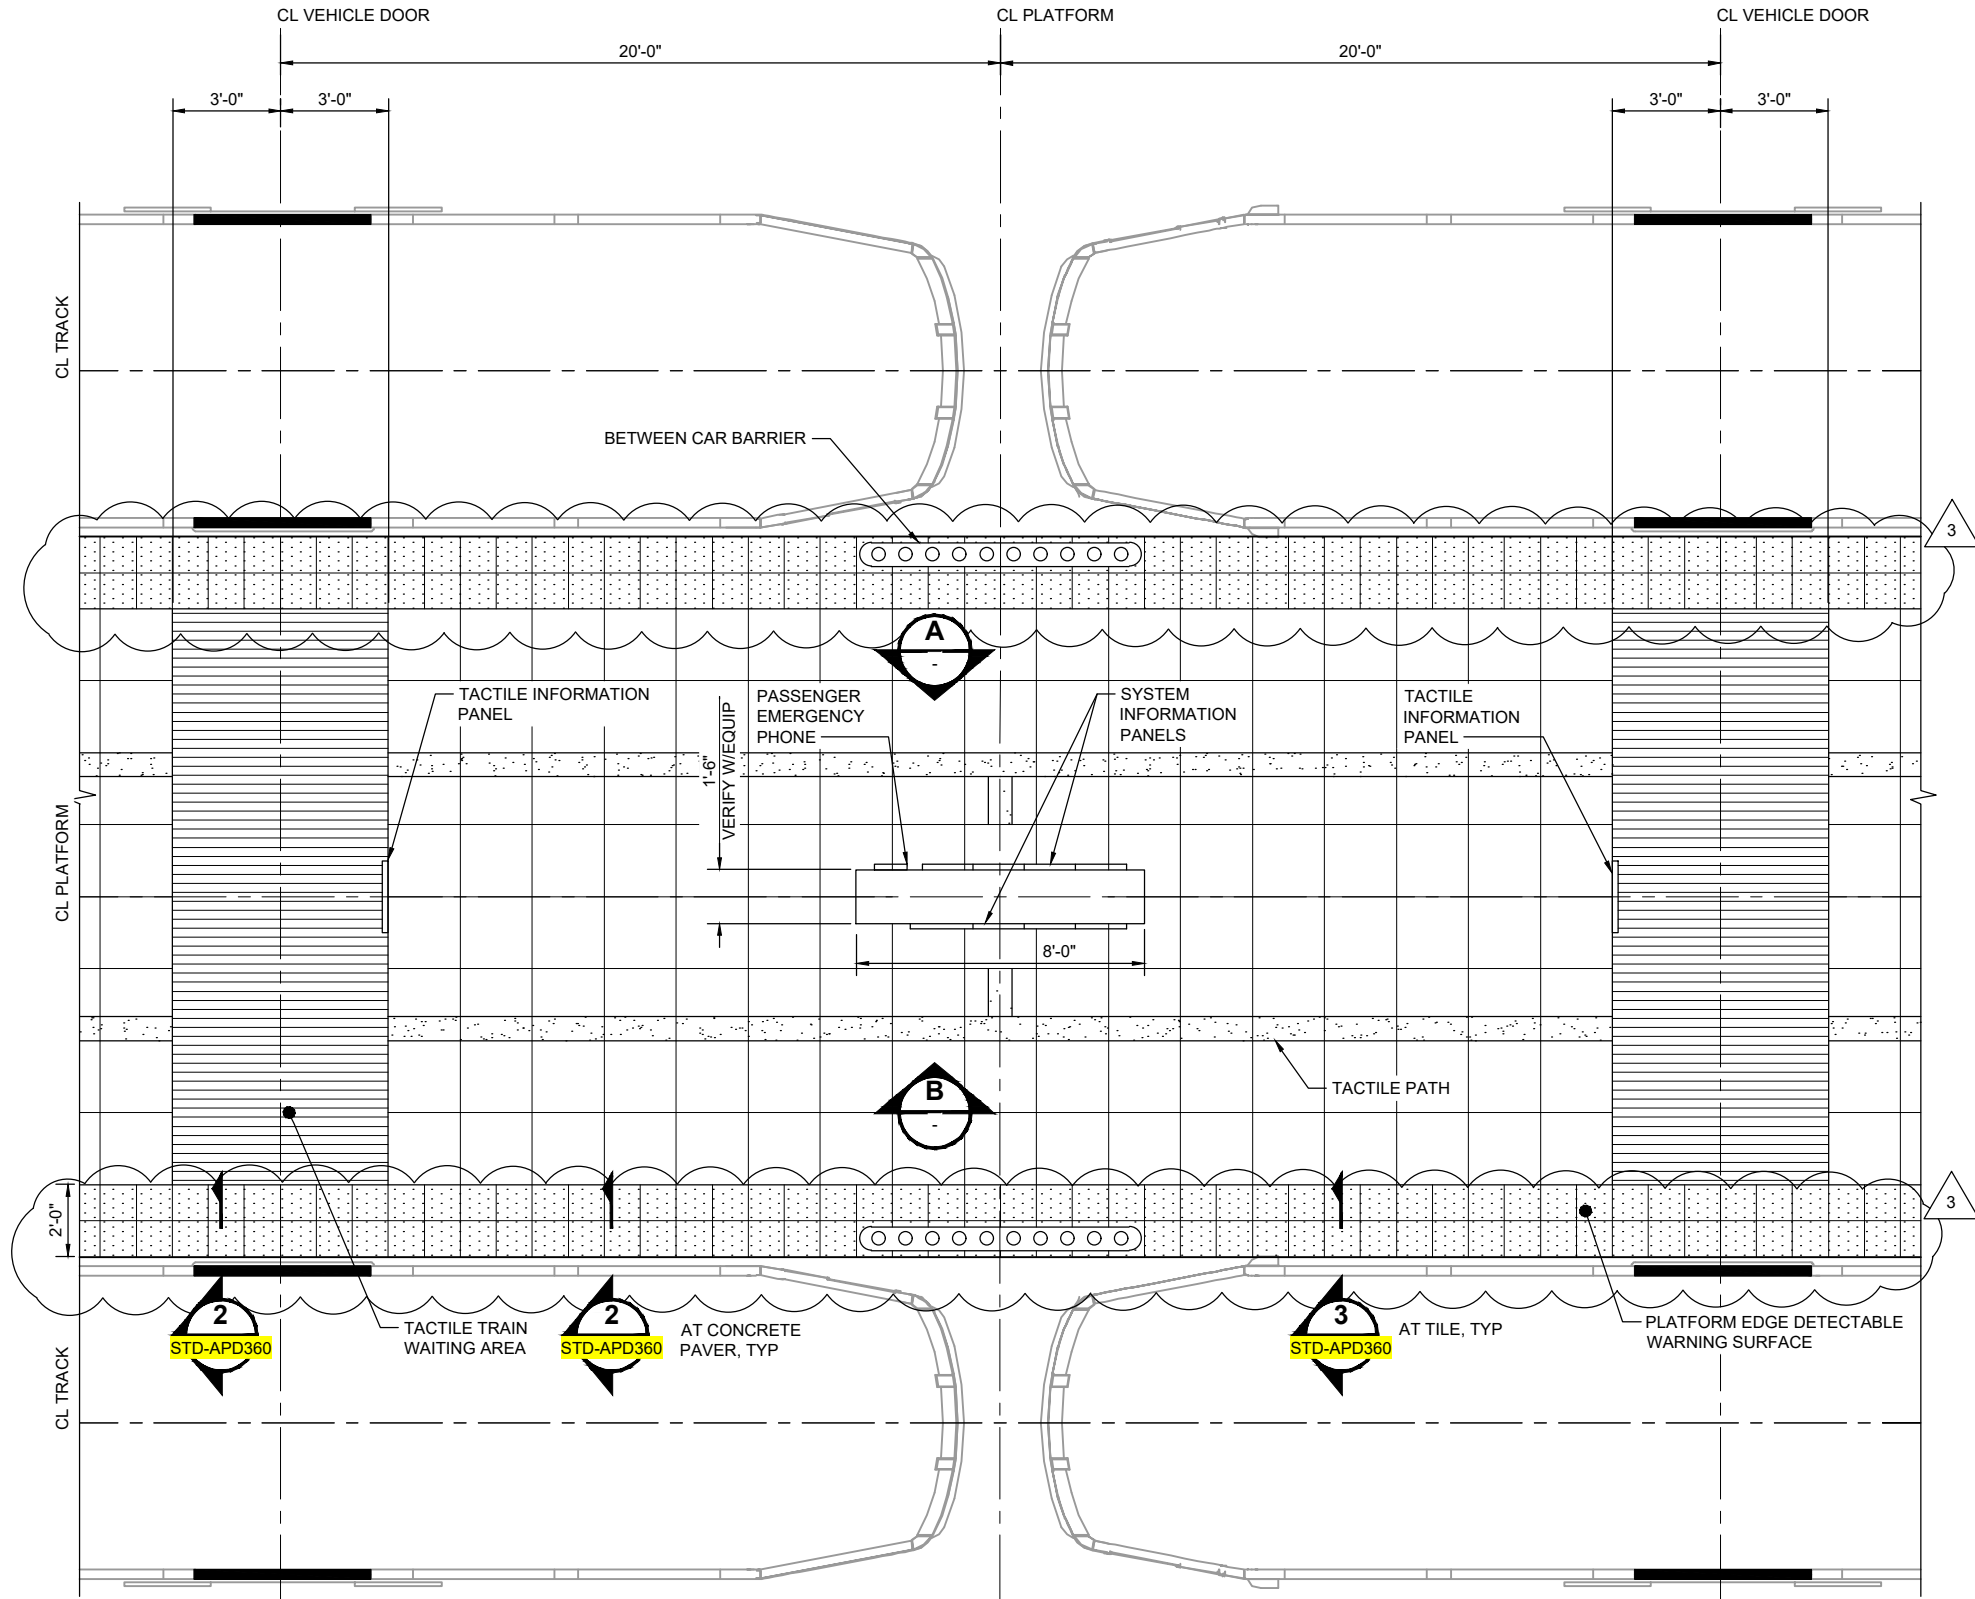

PLAN
SCALE: 3/8" = 1'-0"

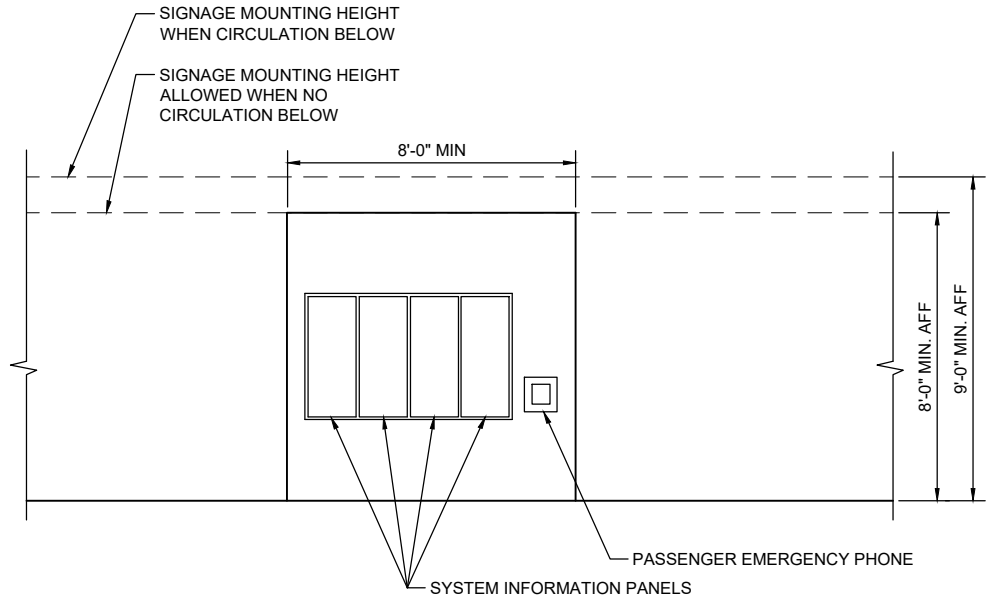


ELEVATION A
SCALE: 3/8" = 1'-0"

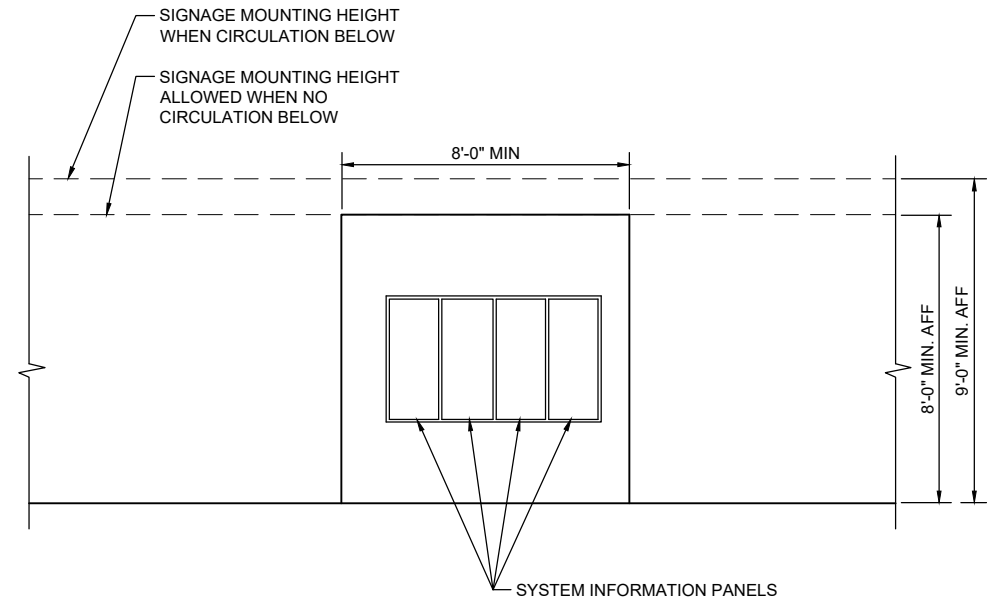

ELEVATION B
SCALE: 3/8" = 1'-0"

No.	DATE	DSN	CHK	APP	REVISION
3	1/2021				NTD TU-1006 AMENDMENT 1 PLATFORM EDGE TILE
2	3/2020				NTD TU-1006 PLATFORM EDGE TILE
1	8/2019				REVISED - ARCH DIRECTIVE AND STANDARD DWGS
0	6/2013				NEW - CIVIL, ARCH, SYSTEMS GUIDANCE DWGS


DESIGNED BY:	J. PEREZ
DRAWN BY:	C. GALLAGHER
CHECKED BY:	D. POWELL
APPROVED BY:	J. MONTGOMERY

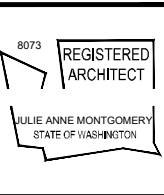


SUBMITTED BY:	DATE:	REVIEWED BY:	DATE:

SCALE:	3/8" = 1'-0"
FILENAME:	STD-APP270
CONTRACT No.:	
DATE:	1/2021

DRAWING No.: STD-APP270	
FACILITY ID:	
SHEET No.:	REV:
	3

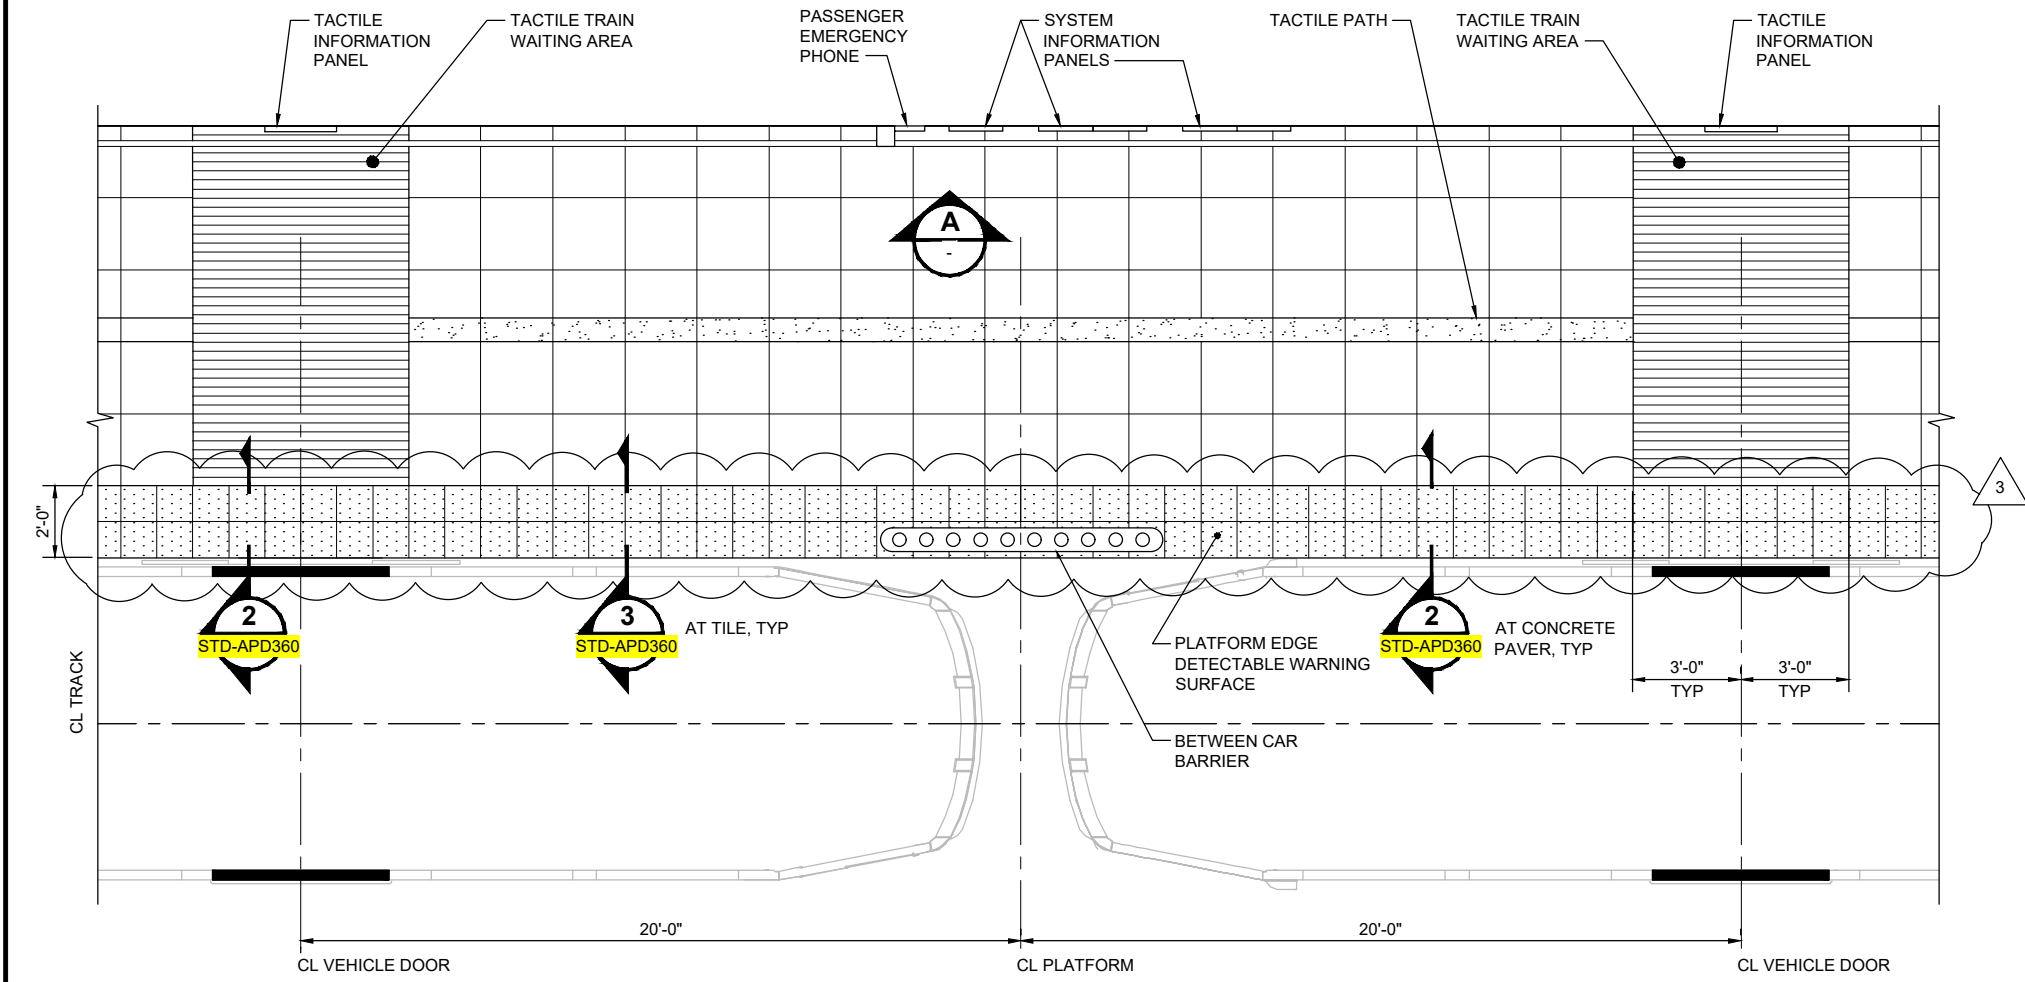

PLAN
SCALE: 3/8" = 1'-0"

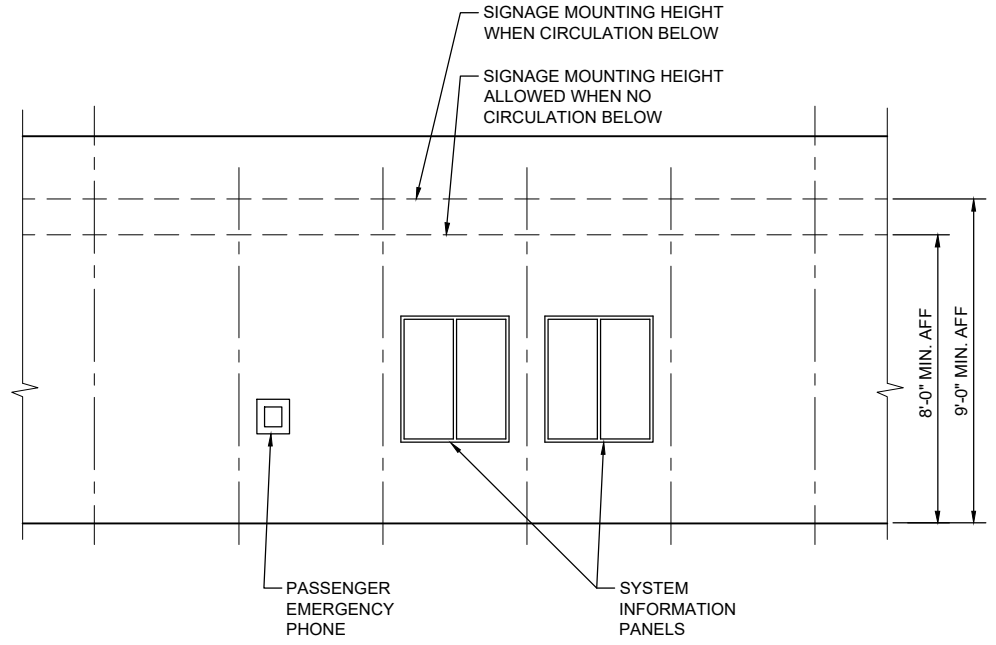


ELEVATION
SCALE: 3/8" = 1'-0"

- GENERAL NOTES:**
1. THIS PLAN INDICATES A PROTOTYPICAL CONFIGURATION LAYOUT ONLY. SPECIFIC STATION REQUIREMENTS AND LAYOUTS WILL VARY.
 2. REFER TO SOUND TRANSIT CUSTOMER SIGNAGE MANUAL TO DETERMINE MOUNTING HEIGHTS FOR SYSTEMS INFORMATION PANELS, PASSENGER EMERGENCY TELEPHONE, AND TRIP PLANNER.

No.	DATE	DSN	CHK	APP	REVISION
3	1/2021				NTD TU-1006 AMENDMENT 1 PLATFORM EDGE TILE
2	3/2020				NTD TU-1006 PLATFORM EDGE TILE
1	8/2019				REVISED - ARCH DIRECTIVE AND STANDARD DWGS
0	6/2013				NEW - CIVIL, ARCH, SYSTEMS GUIDANCE DWGS

DESIGNED BY:	J. PEREZ
DRAWN BY:	C. GALLAGHER
CHECKED BY:	D. POWELL
APPROVED BY:	J. MONTGOMERY

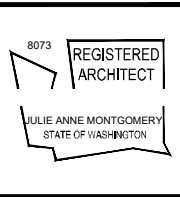

SUBMITTED BY:	DATE:	REVIEWED BY:	DATE:
---------------	-------	--------------	-------

LINE IS 1" AT FULL SCALE


SCALE: 3/8" = 1'-0"
FILENAME: STD-APP271
CONTRACT No.:
DATE: 1/2021

**SOUND TRANSIT
STANDARD DRAWING
ARCHITECTURAL
INFORMATION KIOSK
AT SIDE PLATFORM**

DRAWING No.:	STD-APP271
FACILITY ID:	
SHEET No.:	REV:
	3



DESIGNED BY:	J. PEREZ
DRAWN BY:	C. GALLAGHER
CHECKED BY:	D. POWELL
APPROVED BY:	J. MONTGOMERY

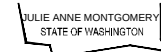


REVIEWED BY:




DATE:	8/2019
-------	--------

AT CENTER PLATFORM


0

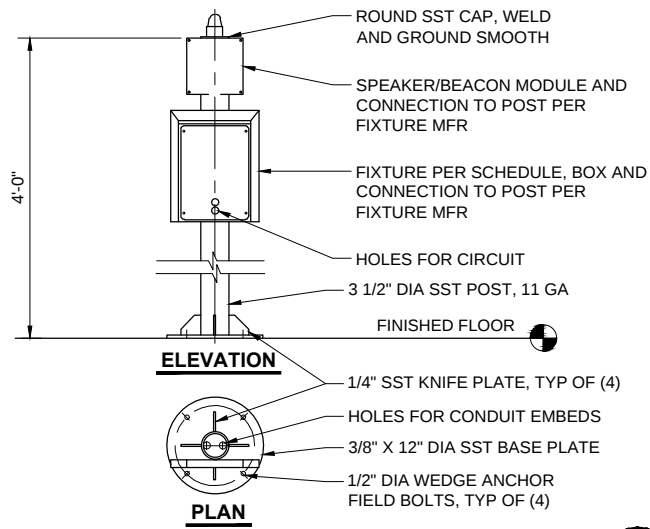


POST MOUNTED FIXTURE DETAIL WITH SPEAKER 1
SCALE: 1" = 1'-0"

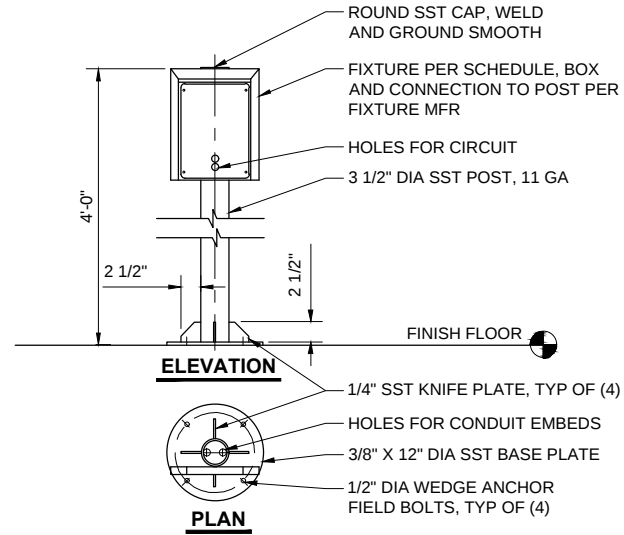


POST MOUNTED FIXTURE DETAIL 3
SCALE: 1" = 1'-0"

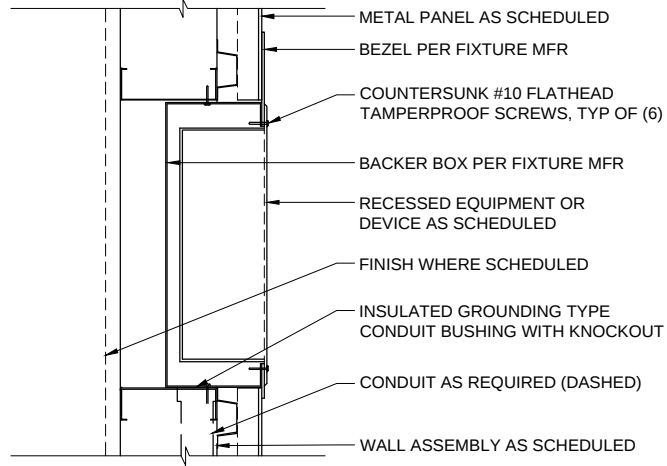


RECESSED EQPM SECTION @ METAL PANEL A
SCALE: 1" = 1'-0"

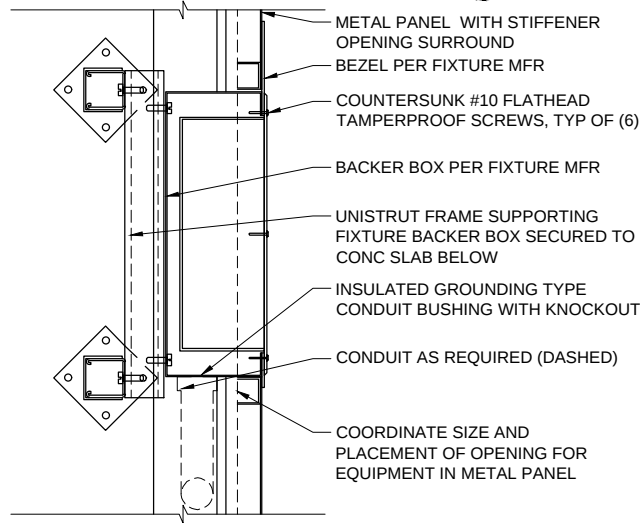


RECESSED EQPM PLAN DETAIL @ MTL PANEL 4
SCALE: 3" = 1'-0"

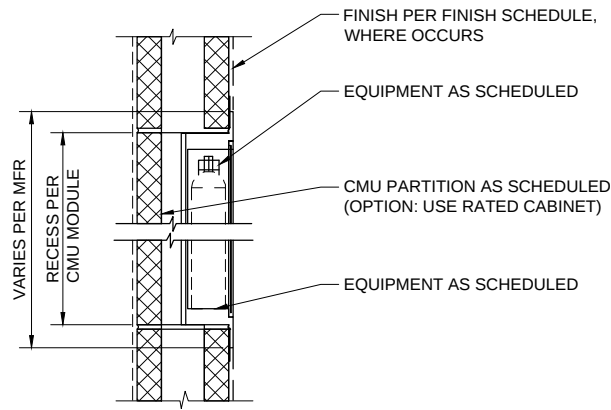


RECESSED EQPM SECTION @ CMU WALL B
SCALE: 1" = 1'-0"

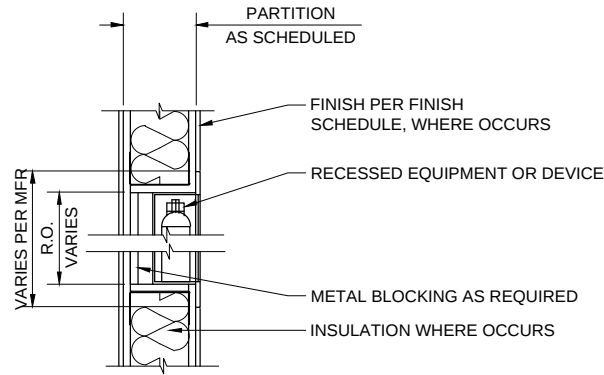

RECESSED EQPM SECTION @ STUD WALL C
SCALE: 1" = 1'-0"

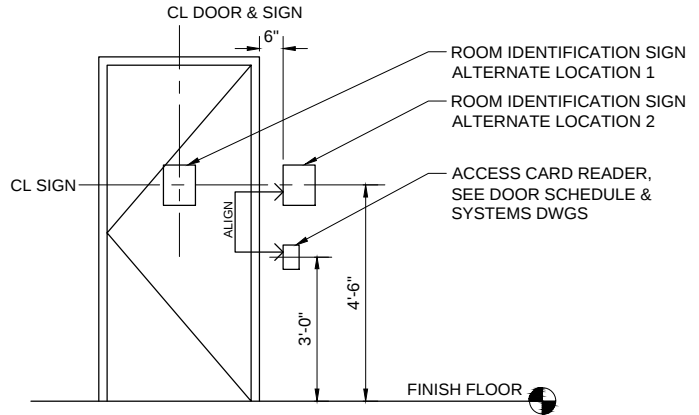


TYPICAL SIGNAGE AT DOORWAYS 2
SCALE: 1/2" = 1'-0"

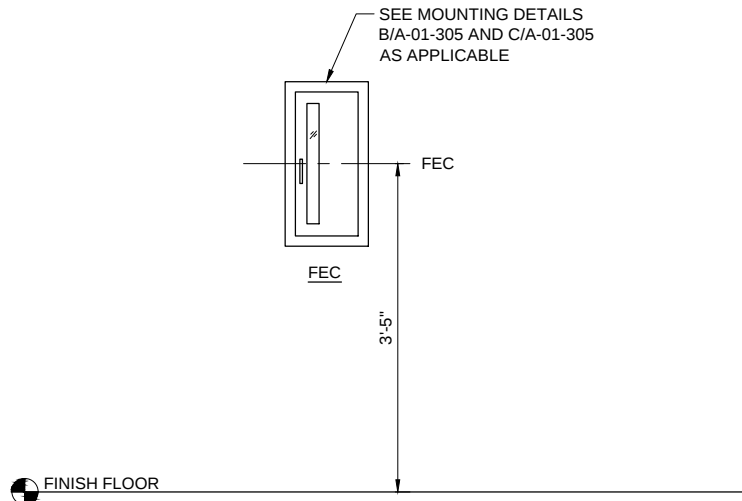

TYPICAL MOUNTING HEIGHTS 5
SCALE: 1" = 1'-0"

No.	DATE	DSN	CHK	APP	REVISION
0	8/2019				NEW - ARCH DIRECTIVE AND STANDARD DWGS

DESIGNED BY:	J. PEREZ
DRAWN BY:	C. GALLAGHER
CHECKED BY:	D. POWELL
APPROVED BY:	J. MONTGOMERY





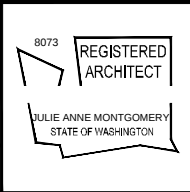


SUBMITTED BY:	DATE:	REVIEWED BY:	DATE:
---------------	-------	--------------	-------

SCALE:	AS NOTED
FILENAME:	STD-ASD305
CONTRACT No.:	
DATE:	8/2019

SOUND TRANSIT STANDARD DRAWING ARCHITECTURAL EQUIPMENT MOUNTING ELEVATIONS AND DETAILS
--

DRAWING No.:	STD-ASD305
FACILITY ID:	
SHEET No.:	REV:
	0

     


DESIGNED BY:	J. PEREZ
DRAWN BY:	C. GALLAGHER
CHECKED BY:	D. POWELL
APPROVED BY:	J. MONTGOMERY



DATE:


REVIEWED BY:

DATE:

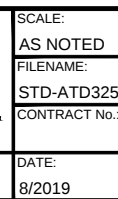

EXIT STAIR DETAILS


DRAWING No.:	
STD-ATD325	
FACILITY ID:	
SHEET No.:	REV:
	0

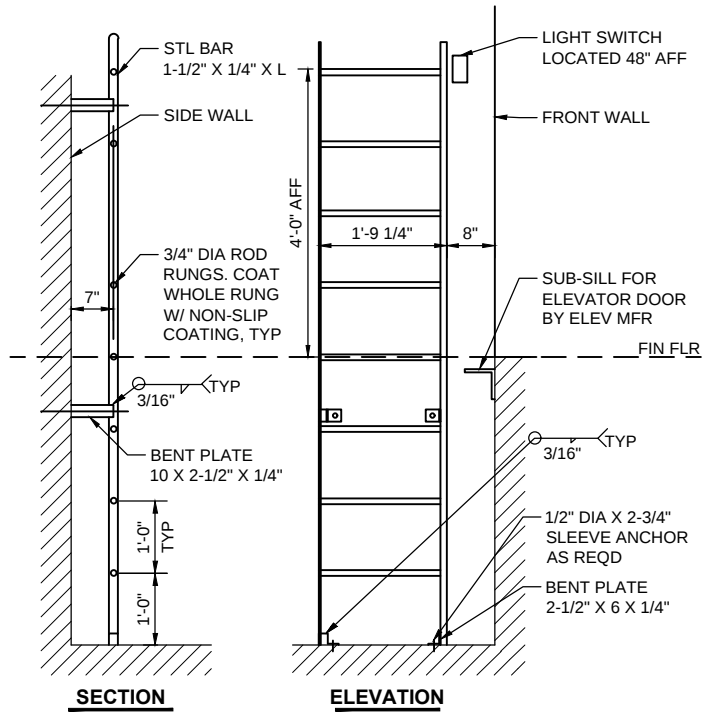

ELEVATOR PIT LADDER

SCALE: 3/4" = 1'-0"

1

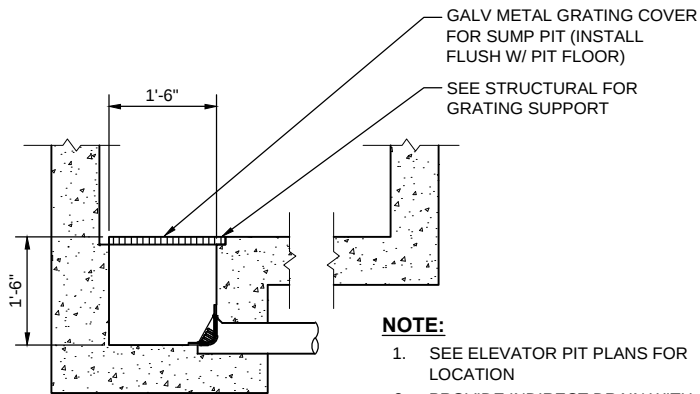


ELEVATOR SUMP PIT SECTION

SCALE: 3/4" = 1'-0"

A

NOTE:

1. SEE ELEVATOR PIT PLANS FOR LOCATION
2. PROVIDE INDIRECT DRAIN WITH MINIMUM 50GPM DRAINAGE CAPACITY TO REMOTE SUMP.

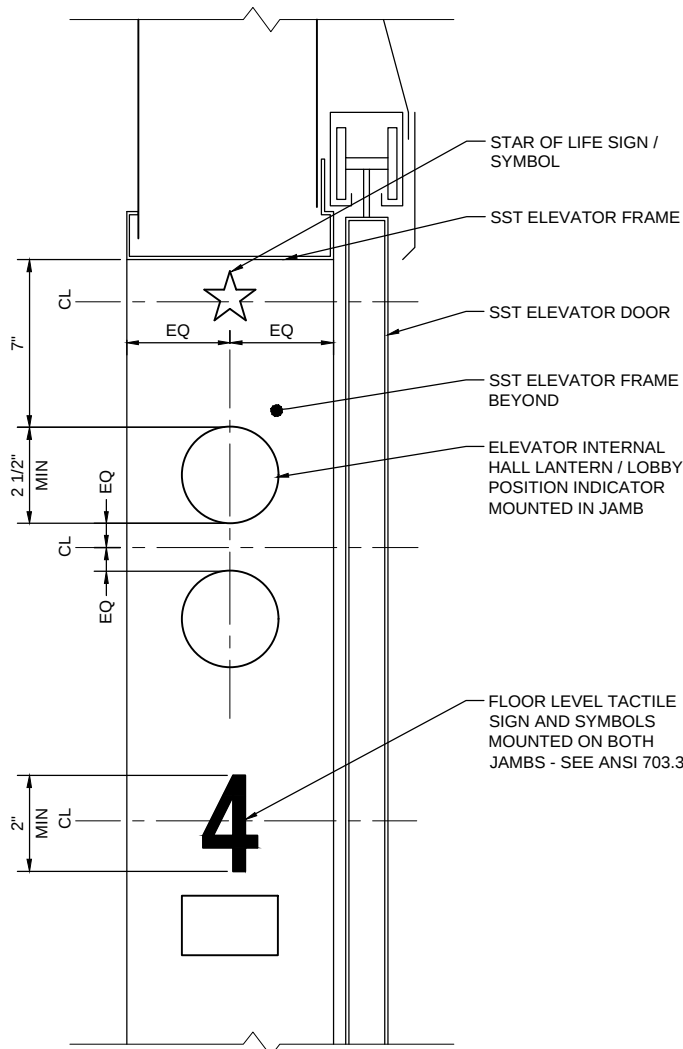


ELEVATOR FLOOR INDICATORS

SCALE: 3" = 1'-0"

2

No.	DATE	DSN	CHK	APP	REVISION
0	8/2019				NEW - ARCH DIRECTIVE AND STANDARD DWGS

DESIGNED BY:	J. PEREZ
DRAWN BY:	C. GALLAGHER
CHECKED BY:	D. POWELL
APPROVED BY:	J. MONTGOMERY

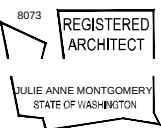

SUBMITTED BY:	DATE:	REVIEWED BY:	DATE:


SCALE:	AS NOTED
FILENAME:	STD-AVD340
CONTRACT No.:	
DATE:	8/2019

SOUND TRANSIT
STANDARD DRAWING
ARCHITECTURAL
ELEVATOR
DETAILS


DRAWING No.:	STD-AVD340
FACILITY ID:	
SHEET No.:	REV:
	0

GENERAL NOTE:
1. MATERIAL IS TO BE GRANITE SANDBLAST FINISH.


2

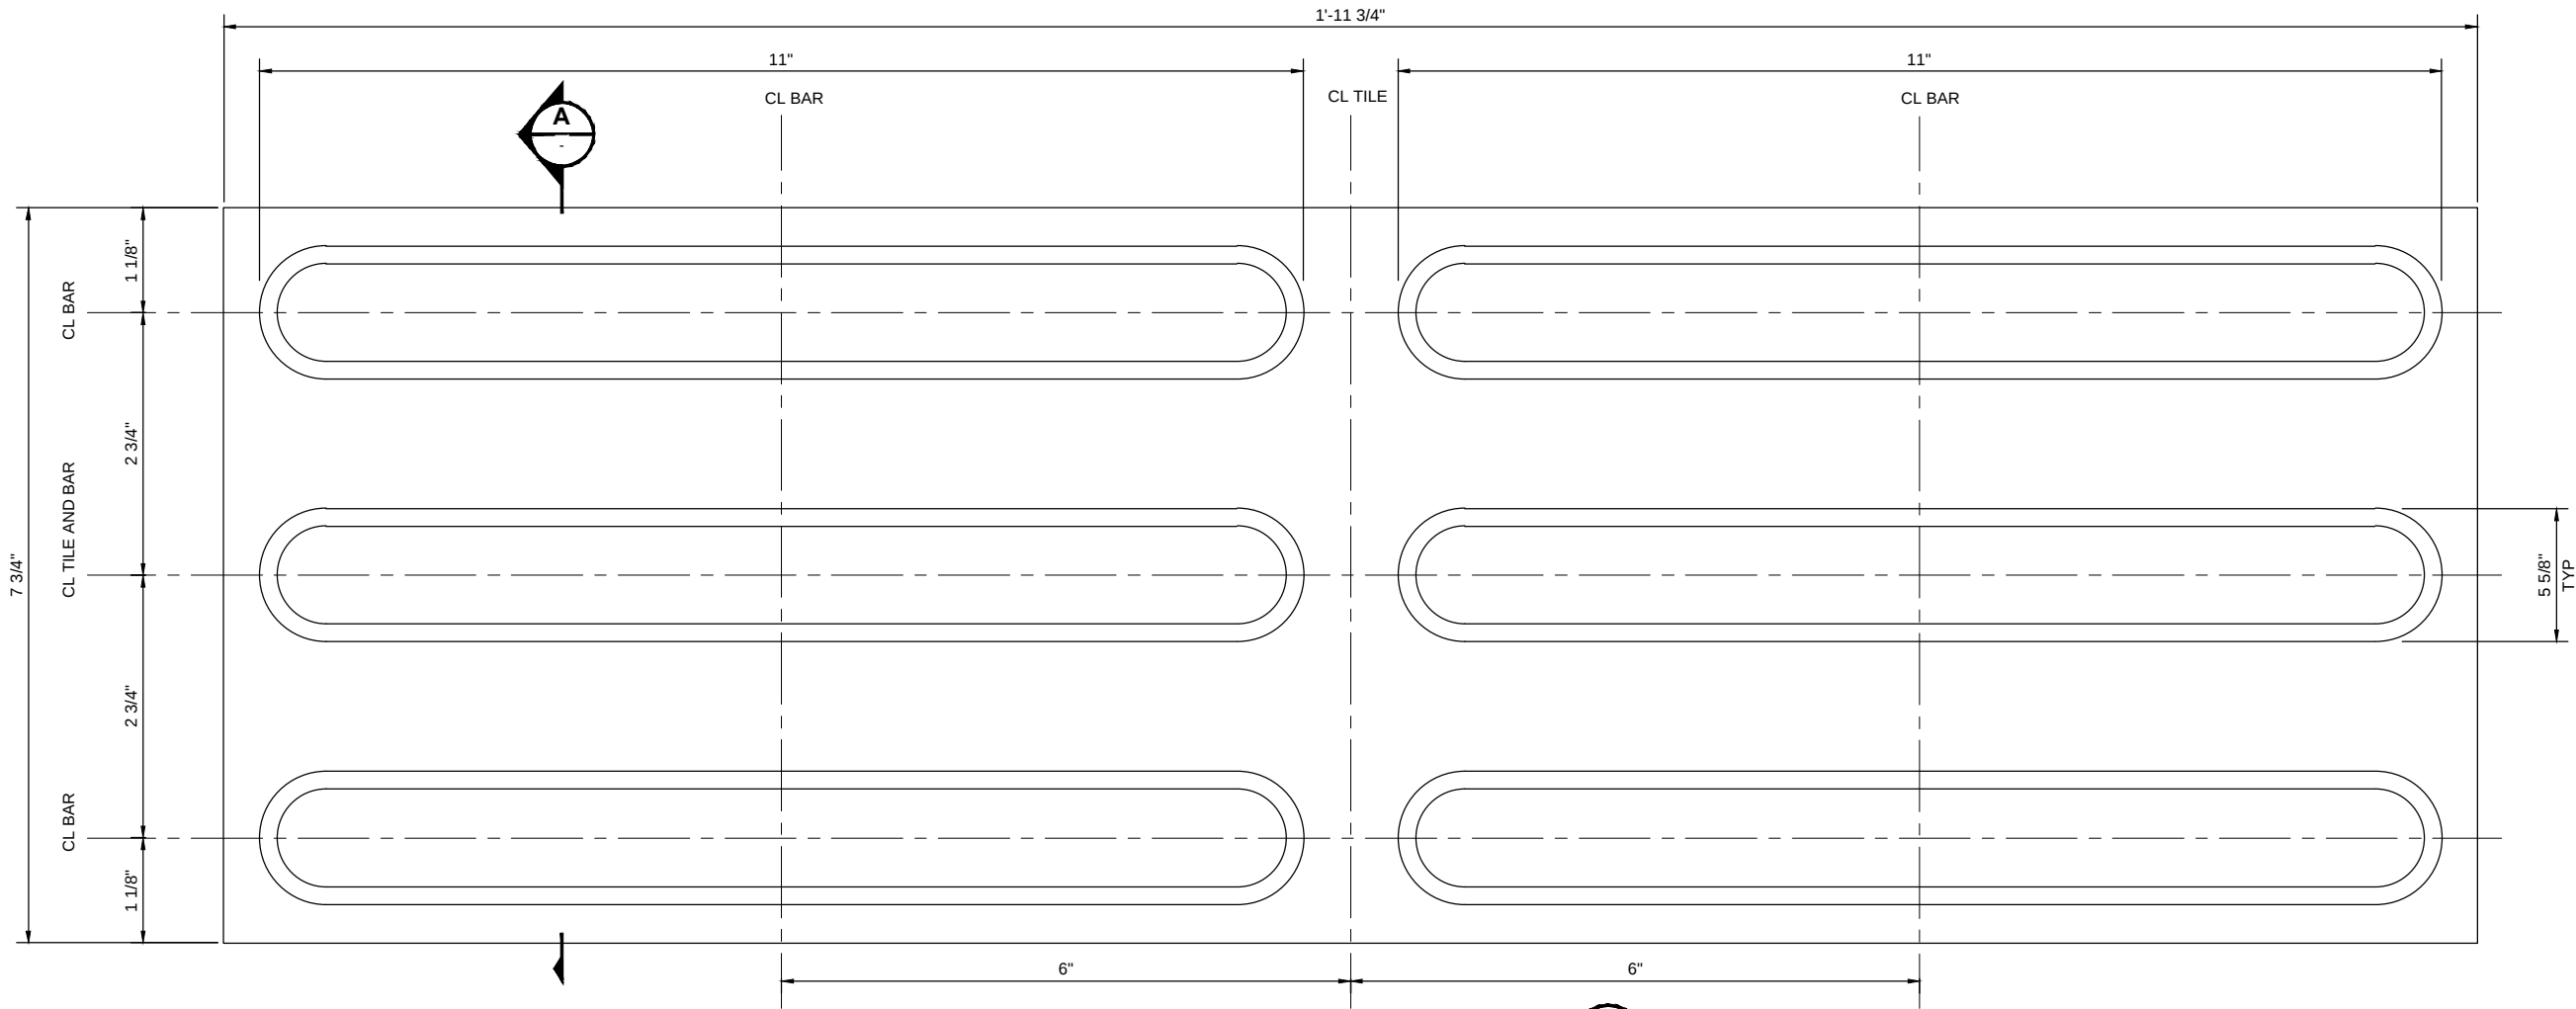

TACTILE PAVER ENLARGED PLAN
SCALE: 12"=1'-0"
1
STD-APD351

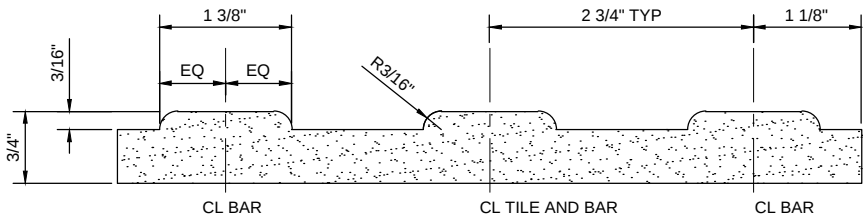


TACTILE PAVER SECTION
SCALE: 12"=1'-0"
A

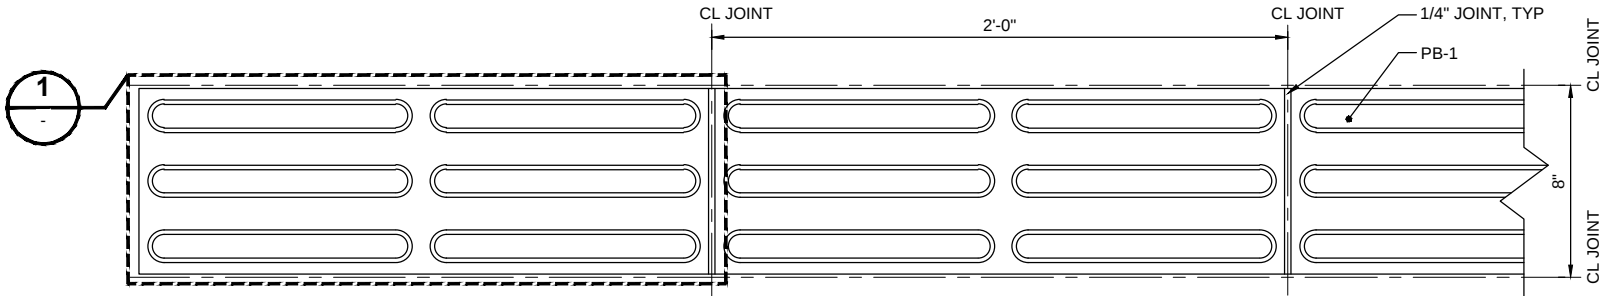

TACTILE PAVER DETAIL
SCALE: 3" = 1'-0"
2

No.	DATE	DSN	CHK	APP	REVISION
2	3/2020				NTD TU-1006 PLATFORM EDGE TILE
1	9/2017				REMOVE SYSTEMS DWGS (MOVED TO OWN SET)
0	6/2013				CIVIL, ARCH, SYSTEMS GUIDANCE DWGS

DESIGNED BY:	J. PEREZ
DRAWN BY:	C. GALLAGHER
CHECKED BY:	D. POWELL
APPROVED BY:	J. MONTGOMERY

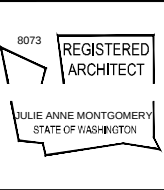


SUBMITTED BY:	DATE:	REVIEWED BY:	DATE:

SCALE:	3" = 1'-0"
FILENAME:	STD-APD350
CONTRACT No.:	
DATE:	8/2019


SOUND TRANSIT STANDARD DRAWING ARCHITECTURAL
TACTILE WAYFINDING PAVER LAYOUT & DETAILS

DRAWING No.:	STD-APD350
FACILITY ID:	
SHEET No.:	REV:
	2

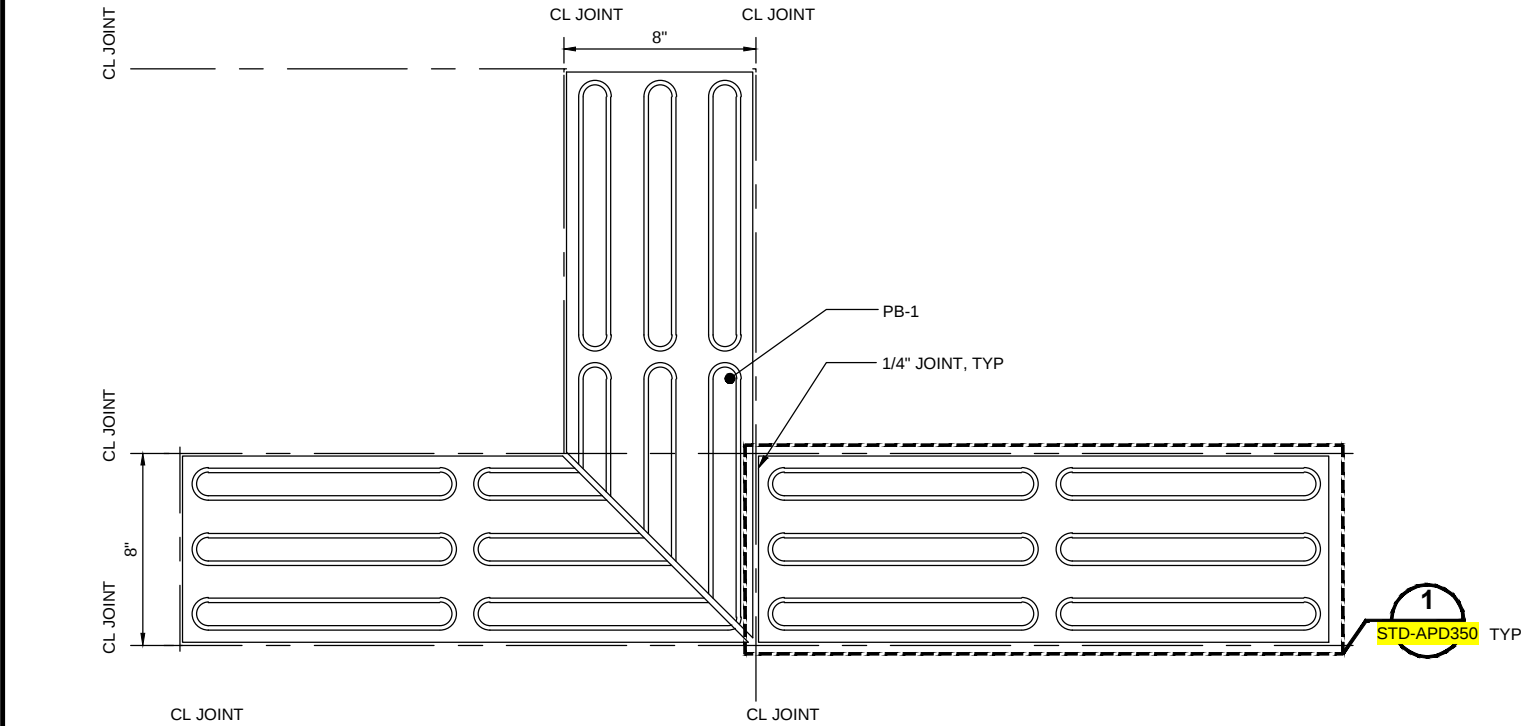


TACTILE PAVER INTERSECTION DETAIL
SCALE: 3" = 1'-0"

2

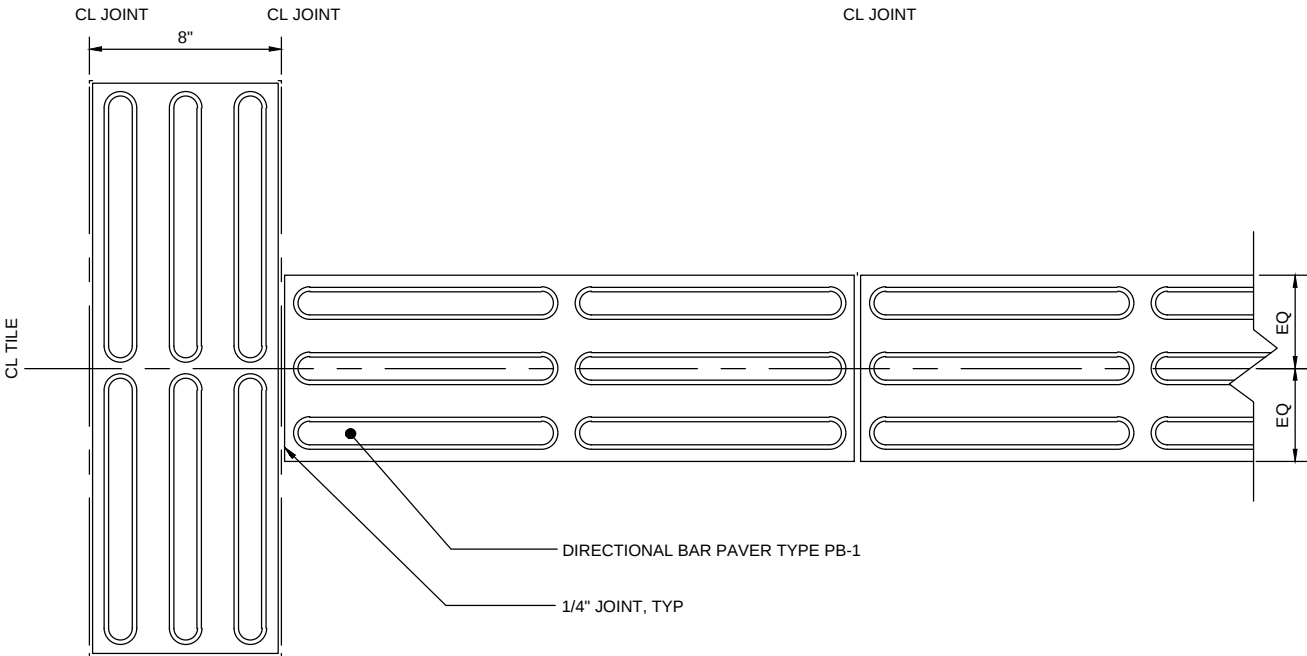

START OF TACTILE PATH DETAIL
SCALE: 3" = 1'-0"

3

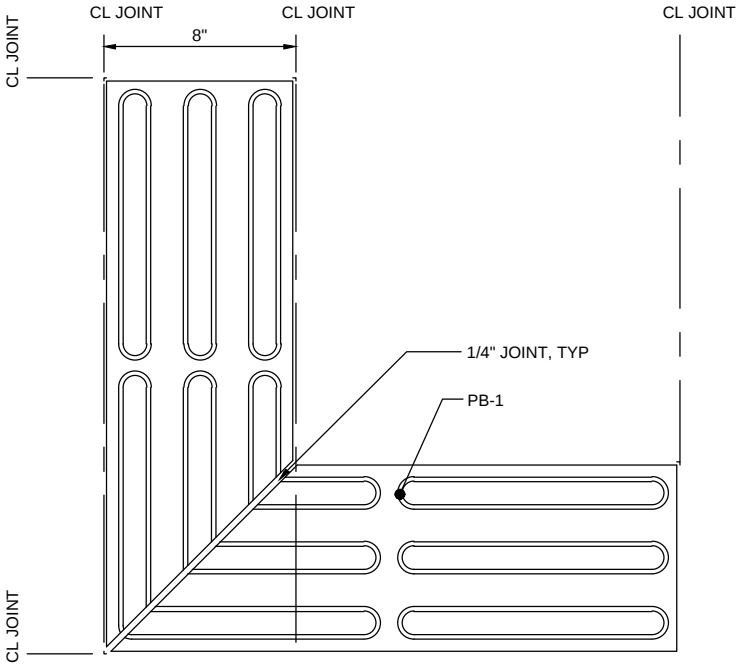


TACTILE PAVER CORNER DETAIL
SCALE: 3" = 1'-0"

1

No.	DATE	DSN	CHK	APP	REVISION
0	3/2020				NTD TU-1006 PLATFORM EDGE TILE


DESIGNED BY: J. PEREZ
DRAWN BY: C. GALLAGHER
CHECKED BY: D. POWELL
APPROVED BY: J. MONTGOMERY

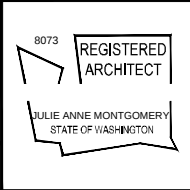

SUBMITTED BY:	DATE:	REVIEWED BY:	DATE:
---------------	-------	--------------	-------

 SOUND TRANSIT	SCALE: AS NOTED
	FILENAME: STD-APD351
	CONTRACT No.:
	DATE: 8/2019

SOUND TRANSIT STANDARD DRAWING ARCHITECTURAL TACTILE WAYFINDING PAVER DETAILS	
	DRAWING No.: STD-APD351
	FACILITY ID:
	SHEET No.: REV: 0

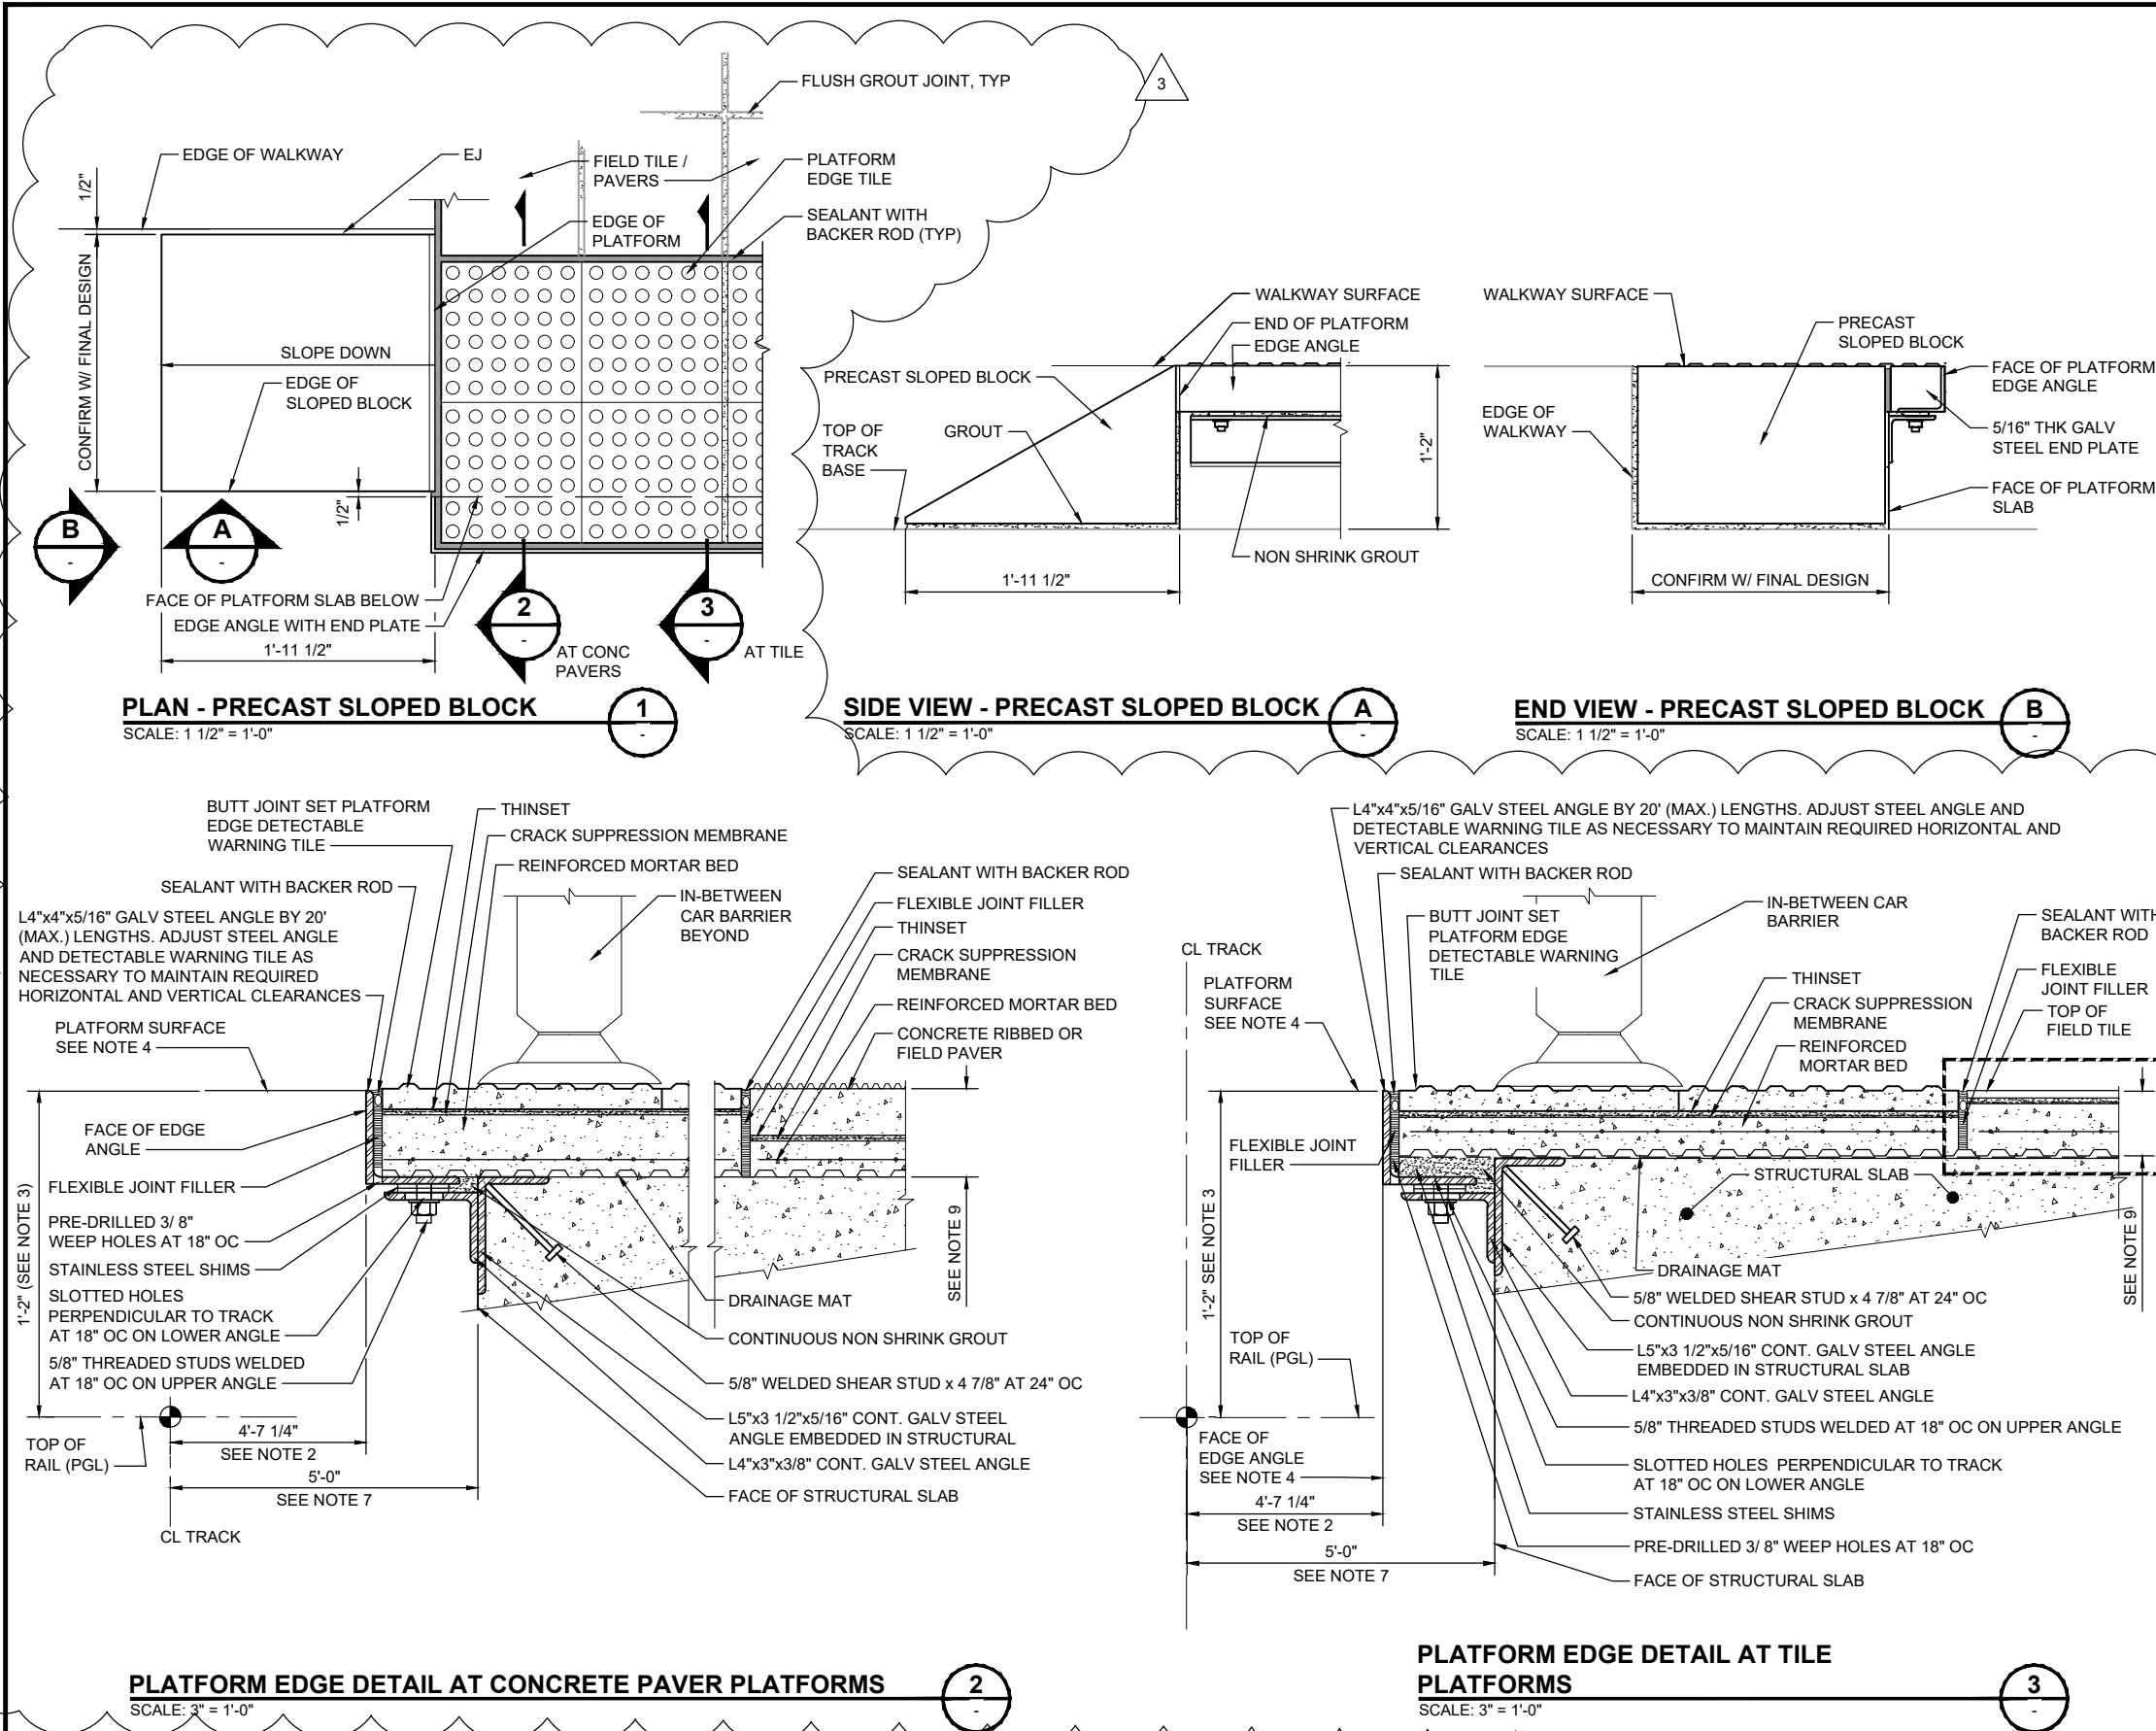

GENERAL NOTES:


- CONSTRUCTION SEQUENCE FOR PLATFORM EDGE TILE SHALL BE AS FOLLOWS:
 - INSTALLATION OF STRUCTURAL CONCRETE FOR STATION PLATFORMS.
 - INSTALLATION OF TRACK WORK AT STATION.
 - EDGE ANGLE ALONG THE PLATFORM FACE PLACED AND ADJUSTED TO CONFORM TO THE TOLERANCES LISTED.
 - INSTALLATION OF WATERPROOFING, WHERE REQUIRED.
 - INSTALLATION OF DRAINAGE MAT OR CLEAVAGE MEMBRANE.
 - PLACEMENT OF MORTAR BED.
 - PLACEMENT OF CRACK SUPPRESSION MEMBRANE AND THINSET.
 - PLACEMENT OF DETECTABLE WARNING TILES.
 - PLACEMENT OF PLATFORM FIELD PAVERS OR FIELD TILES.
 - INSTALLATION OF GROUT, SEALANT AND SEALER.
- HORIZONTAL TOLERANCE: SEPARATION BETWEEN FACE OF PLATFORM EDGE ANGLE AND INSTALLED TRACK CENTERLINE SHALL NOT VARY MORE THAN PLUS 1/4-INCH OR MINUS 0 INCHES FROM THE INDICATED DIMENSION.
- VERTICAL TOLERANCE: SEPARATION BETWEEN PLATFORM SURFACE AND THE ACTUAL INSTALLED TOP OF RAIL ELEVATIONS (PROFILE GRADE LINE) SHALL NOT VARY MORE THAN PLUS 0 INCHES OR MINUS 3/8 INCH FROM THE INDICATED DIMENSION.
- ALONG THE LENGTH OF PLATFORM FACE AND AT THE PLATFORM SURFACE, RATE OF CHANGE VARIATIONS SHALL BE LIMITED TO 1/8-INCH IN 15 FEET.
- TOLERANCE OF DETECTABLE WARNING TILE TO THE TOP OF PLATFORM EDGE ANGLE SHALL NOT VARY MORE THAN PLUS 1/16 INCH OR MINUS 0 INCHES.
- THE SURFACE OF THE PLATFORM SLAB TO RECEIVE MORTAR BED FOR CONCRETE OR TILE UNIT PAVERS SHALL NOT VARY MORE THAN PLUS OR MINUS 1/4-INCH FROM SPOT ELEVATIONS INDICATED OR MORE THAN 1/4-INCH IN ANY 10-FOOT LENGTH.
- THE VERTICAL FACE OF THE PLATFORM SLAB BENEATH THE PLATFORM EDGE ANGLE SHALL NOT VARY MORE THAN PLUS OR MINUS 1/4 INCH FROM THE INDICATED TRACK CENTERLINE OFFSET OR MORE THAN 1/8-INCH IN ANY 15-FOOT LENGTH.
- COORDINATE TILE AND PAVER EXPANSION JOINTS WITH STRUCTURAL WORK. STRUCTURAL CONCRETE EXPANSION JOINTS, TILE EXPANSION JOINTS AND EDGE ANGLE JOINTS TO BE ALIGNED. DO NOT SPAN CONCRETE EXPANSION JOINTS WITH TILES.
- ESTABLISH TOP OF STRUCTURAL SLAB TO ALLOW FOR FULL DEPTH INDICATED OF ALL COMPONENTS ASSOCIATED WITH SLAB WATERPROOFING AND TILE SETTING SYSTEM. COMPLY WITH APPLICABLE REQUIREMENTS OF TCNA, INCLUDING REINFORCING AND 1-1/2" MORTAR BED THICKNESS.

4

4

No.	DATE	DSN	CHK	APP	REVISION
3	1/2021				NTD TU-1006 AMENDMENT 1 PLATFORM EDGE TILE
2	3/2020				NTD TU-1006 PLATFORM EDGE TILE
1	9/2017				REMOVE SYSTEMS DWGS (MOVED TO OWN SET)
0	6/2013				CIVIL, ARCH, SYSTEMS GUIDANCE DWGS

DESIGNED BY:	J. PEREZ
DRAWN BY:	C. GALLAGHER
CHECKED BY:	D. POWELL
APPROVED BY:	J. MONTGOMERY

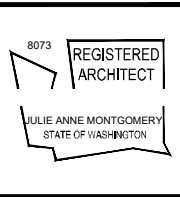


SUBMITTED BY:	DATE:	REVIEWED BY:	DATE:


SCALE:	1'-0" = 1'-0"
FILENAME:	STD-APD360
CONTRACT No.:	
DATE:	1/2021

DRAWING No.: STD-APD360	
FACILITY ID:	
SHEET No.:	REV:
	3


SOUND TRANSIT
STANDARD DRAWING
ARCHITECTURAL
PLATFORM EDGE
AND SLOPED WARNING BLOCK DETAILS

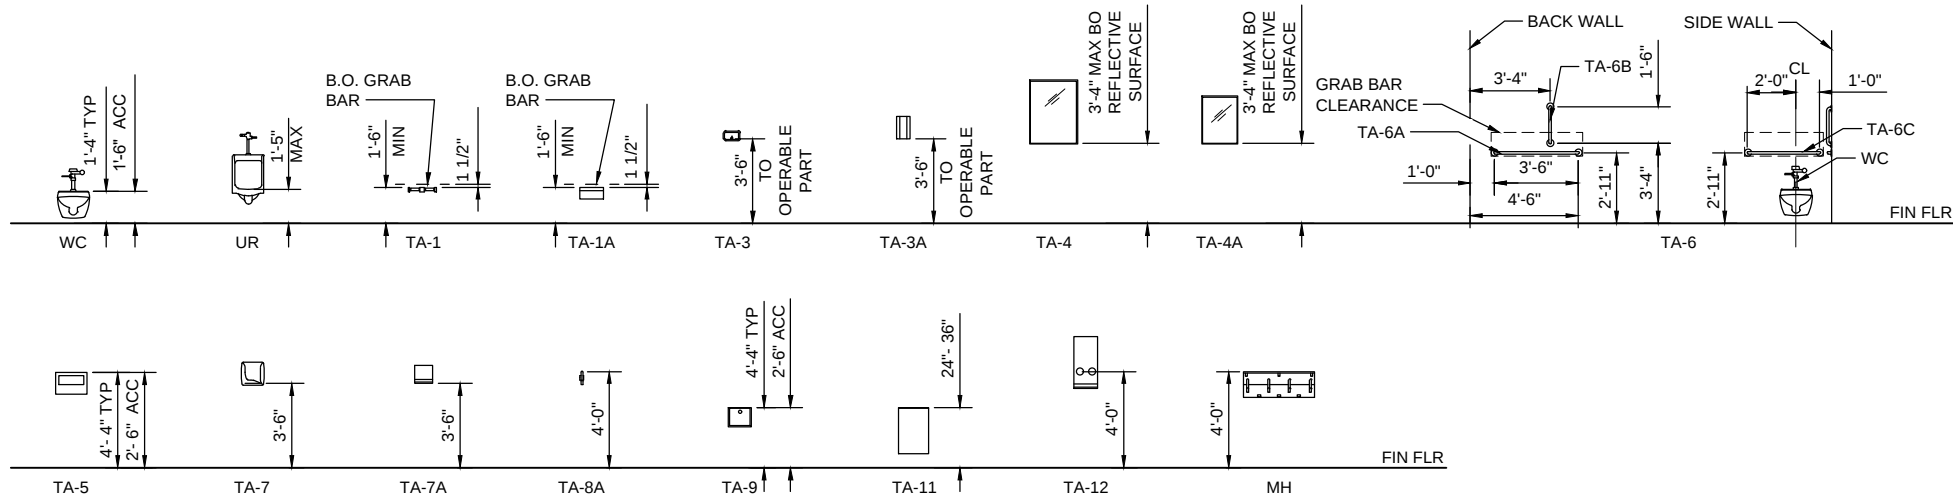


TYPICAL MOUNTING HEIGHTS
SCALE: 1/4" = 1'-0"

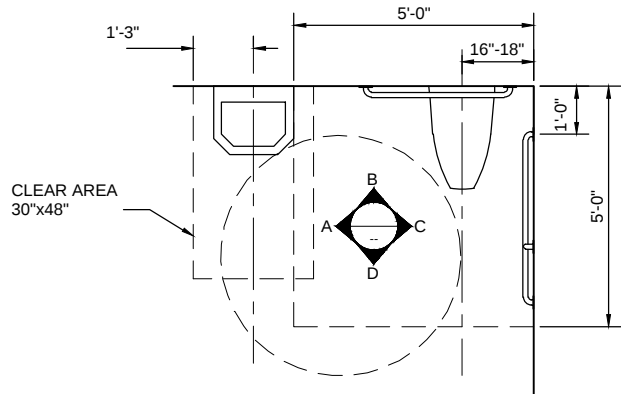


PLAN
SCALE: 1/2" = 1'-0"

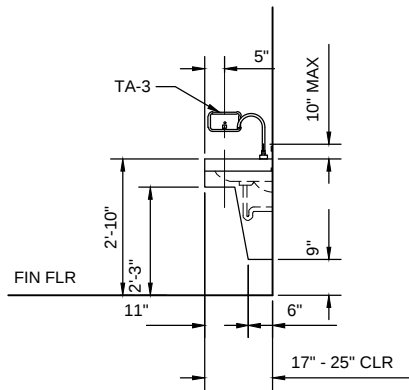


TYPICAL ELEVATION A
SCALE: 1/2" = 1'-0"

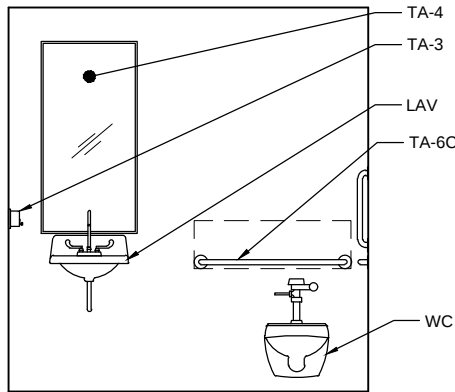

TYPICAL ELEVATION B
SCALE: 1/2" = 1'-0"

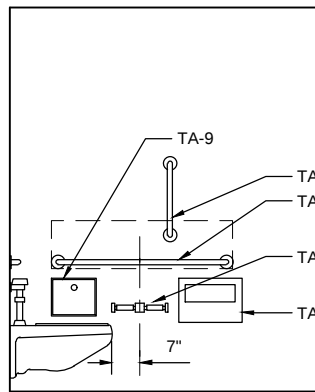

TYPICAL ELEVATION C
SCALE: 1/2" = 1'-0"

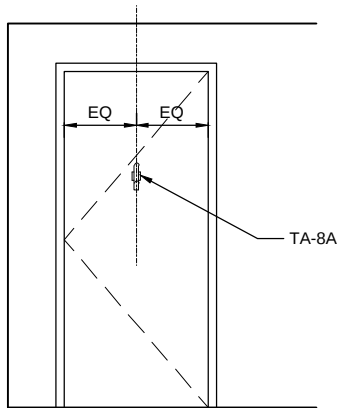


TYPICAL DOOR ELEVATION D
SCALE: 1/2" = 1'-0"

GENERAL NOTES:

1. FIXTURES AND ACCESSORIES ARE GENERIC FOR ALL PROJECTS. REFER TO PLANS, DETAILS, AND SPECIFICATIONS FOR PROJECT REQUIREMENTS.
2. ACC = ACCESSIBLE
3. FOIC, NOTED AS APPLICABLE
4. ALL PUBLIC RESTROOM ACCESSORIES TO HAVE SST FINISH.

TOILET ACCESSORIES LEGEND		
ACCESSORY	DESCRIPTION	COMMENTS
TA-1	TOILET PAPER DISPENSER	
TA-1A	TOILET PAPER DISPENSER	AT PUBLIC RESTROOM, VANDAL RESISTANT
TA-2	(NOT USED)	
TA-3	SOAP DISPENSER	
TA-3A	SOAP DISPENSER	AT PUBLIC RESTROOM, VANDAL RESISTANT
TA-4	MIRRORS	
TA-4A	MIRRORS	AT PUBLIC RESTROOM, VANDAL RESISTANT
TA-5	SEAT COVER DISPENSER	
TA-6	GRAB BARS	
TA-7	SURFACE-MOUNTED ELECTRONIC HAND DRYER	
TA-7A	SEMI RECESSED ELECTRIC HAND DRYER	AT PUBLIC RESTROOM, VANDAL RESISTANT
TA-8A	CLOTHES HOOK	AT PUBLIC RESTROOM, VANDAL RESISTANT
TA-9	SANITARY NAPKIN RECEPTACLE UNIT	
TA-10	UNDERSINK ANTI-BURN PROTECTION	
TA-11	SURFACE MOUNTED WASTE RECEPTACLE	
TA-12	COMBINATION SANITARY NAPKIN/ TAMPON VENDOR	
MH	COMBINATION UTILITY SHELF/MOP AND BROOM HOLDER	

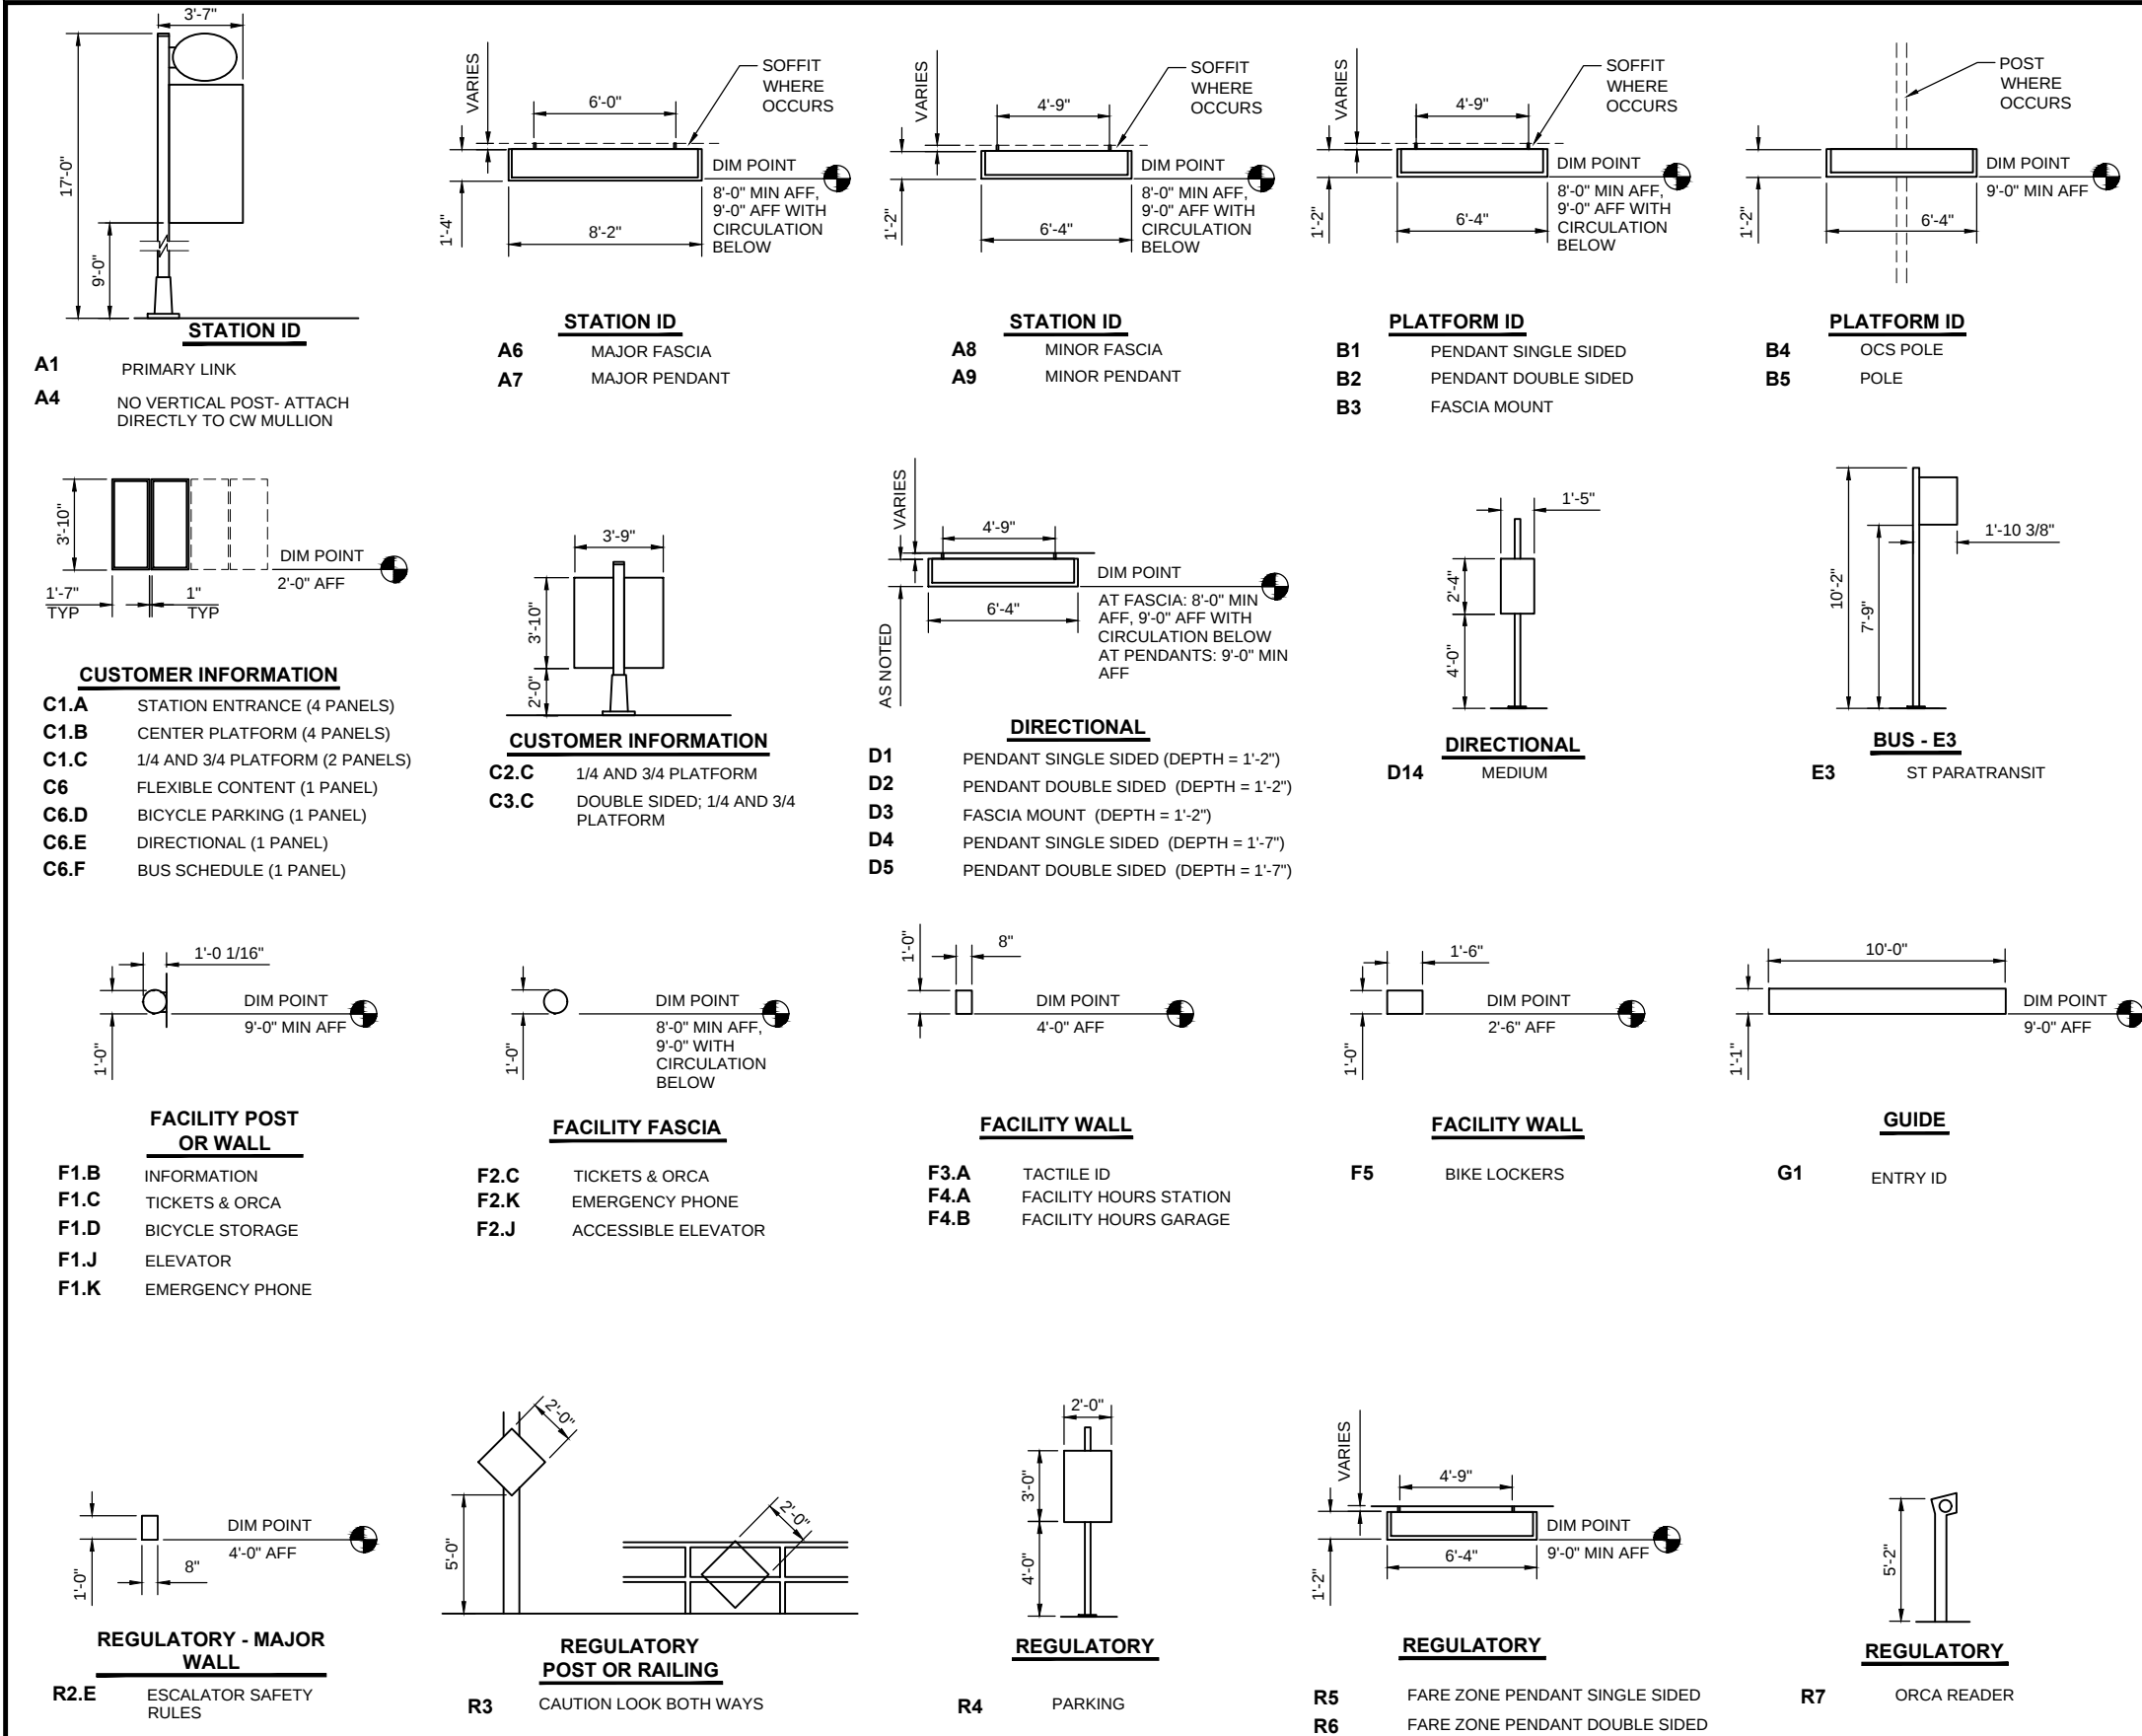

GENERAL NOTES:

- ALL SIGNAGE, INCLUDING SIGNAGE PANELS, PENDANTS, POLES, INTEGRAL MOUNTING BRACKETS, DECALS, AND FASTENERS SHALL BE PROVIDED AND INSTALLED BY THE SIGNAGE INSTALLER UNDER A SEPARATE CONTRACT UNLESS OTHERWISE NOTED.
- CONTRACTOR SHALL PROVIDE ANCHOR BOLTS AND BLOCKING AND OR ATTACHMENT SUPPORTS FOR SIGNAGE AT THE LOCATIONS INDICATED IN THE SIGNAGE PLANS, SIGNAGE DETAILS AND OTHERWISE NOTED IN THE GENERAL CONTRACT DRAWINGS.
- CODE RELATED "J" SERIES SIGNAGE SHALL BE PROVIDED BY THE CIVIL CONTRACTOR.
- WHERE PENDANT LENGTH EXCEEDS THE MAXIMUM ALLOWABLE LOADING FOR ALUMINUM, SIGNAGE CONTRACTOR SHALL PROVIDE STEEL PENDANT UNDER THE SIGNAGE CONTRACT.
- SEE STATION SPECIFIC STRUCTURAL DRAWINGS FOR SIGN FOUNDATION DETAILS.
- COORDINATE WITH CIVIL DRAWINGS FOR SIGN LOCATIONS OUTSIDE OF STATIONS.
- COORDINATE LOCATION AND WEIGHTS OF SIGNS WITH SOUND TRANSIT CAPITAL SIGNAGE.

LEGEND:

SIGNAGE TAG = STA F2.A XXX 01/L200-AND101

STA = SOUND TRANSIT STATION CODE


F2.A = SIGN TYPE

XXX = UNIQUE LOCATION #

1/L200-AND901 = MOUNTING DETAIL

INDICATION OF PRIMARY SIGN FACE
INDICATION OF SECONDARY SIGN FACE


						DESIGNED BY: J. PEREZ
						DRAWN BY: C. GALLAGHER
						CHECKED BY: D. POWELL
						APPROVED BY: J. MONTGOMERY
0	8/2019					NEW - ARCH DIRECTIVE AND STANDARD DWGS
No.	DATE	DSN	CHK	APP	REVISION	

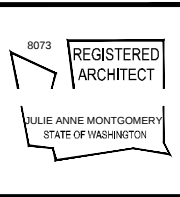

SUBMITTED BY:	DATE:	REVIEWED BY:	DATE:
---------------	-------	--------------	-------

SCALE: NTS FILENAME: STD-AND500 CONTRACT No.:	DATE: 8/2019
---	-----------------

SOUND TRANSIT STANDARD DRAWING ARCHITECTURAL SIGNAGE TYPES	DRAWING No.: STD-AND500 FACILITY ID: SHEET No.: REV: 0
---	---

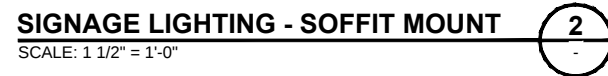

SIGNAGE MOUNTING - FASCIA 4
SCALE: 3" = 1'-0"




DESIGNED BY:	J. PEREZ
DRAWN BY:	C. GALLAGHER
CHECKED BY:	D. POWELL
APPROVED BY:	J. MONTGOMERY









DATE:

REVIEWED BY:

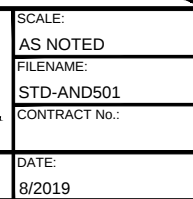

DRAWING No.:	
STD-AND501	
FACILITY ID:	
SHEET No.:	REV:
	0

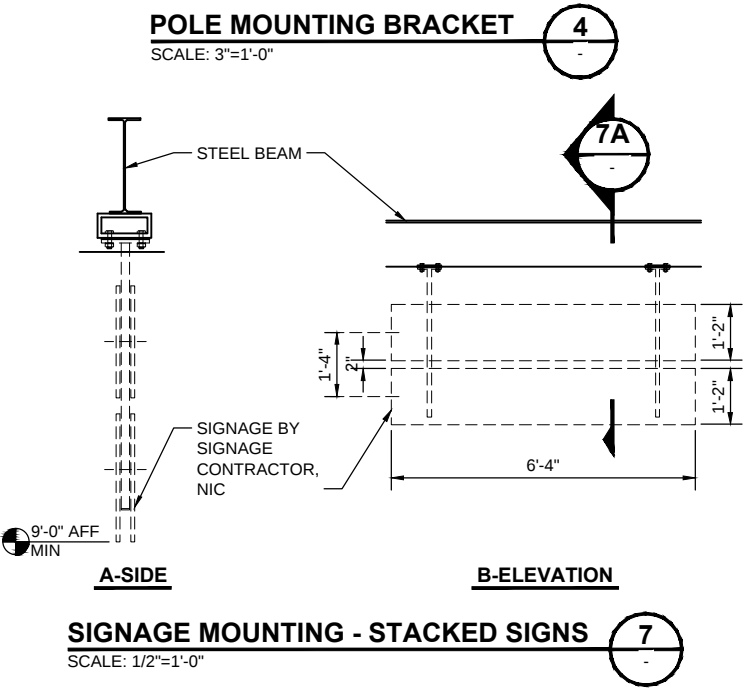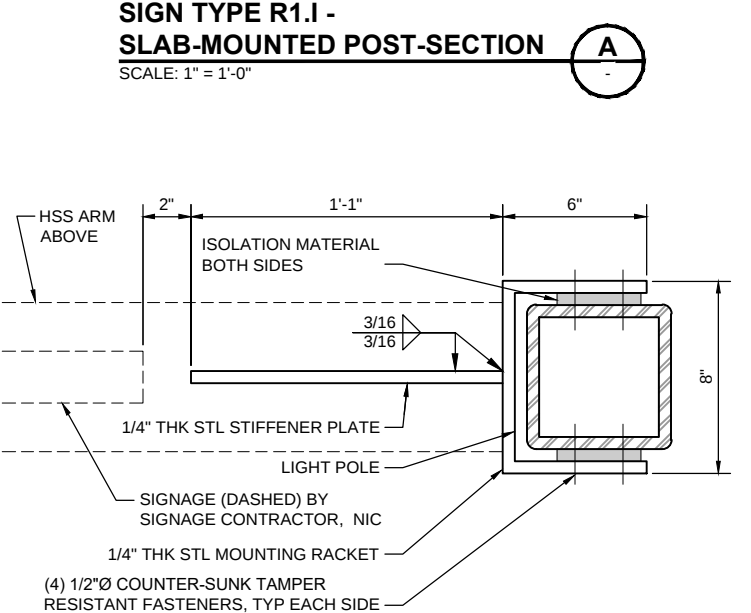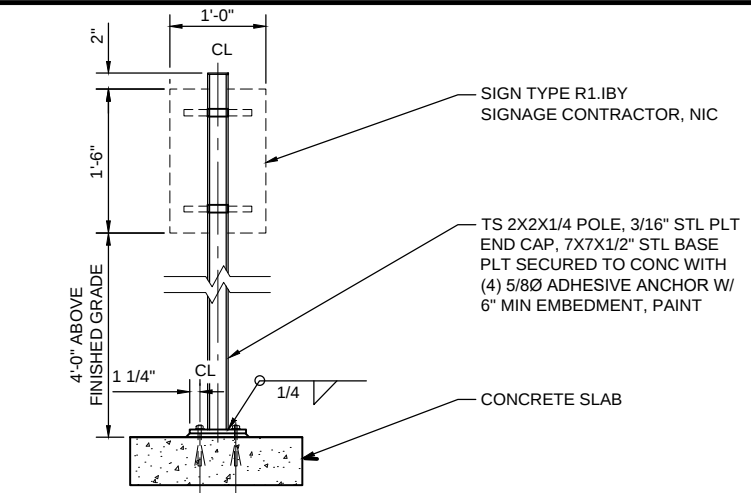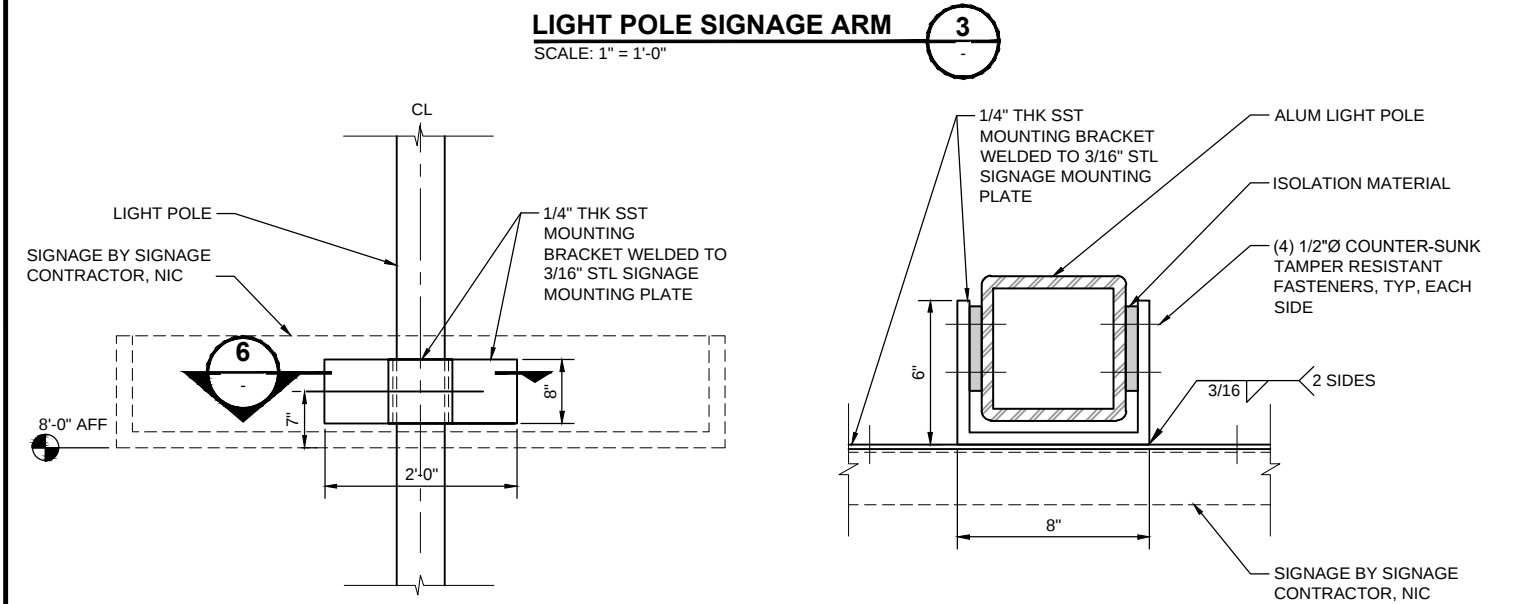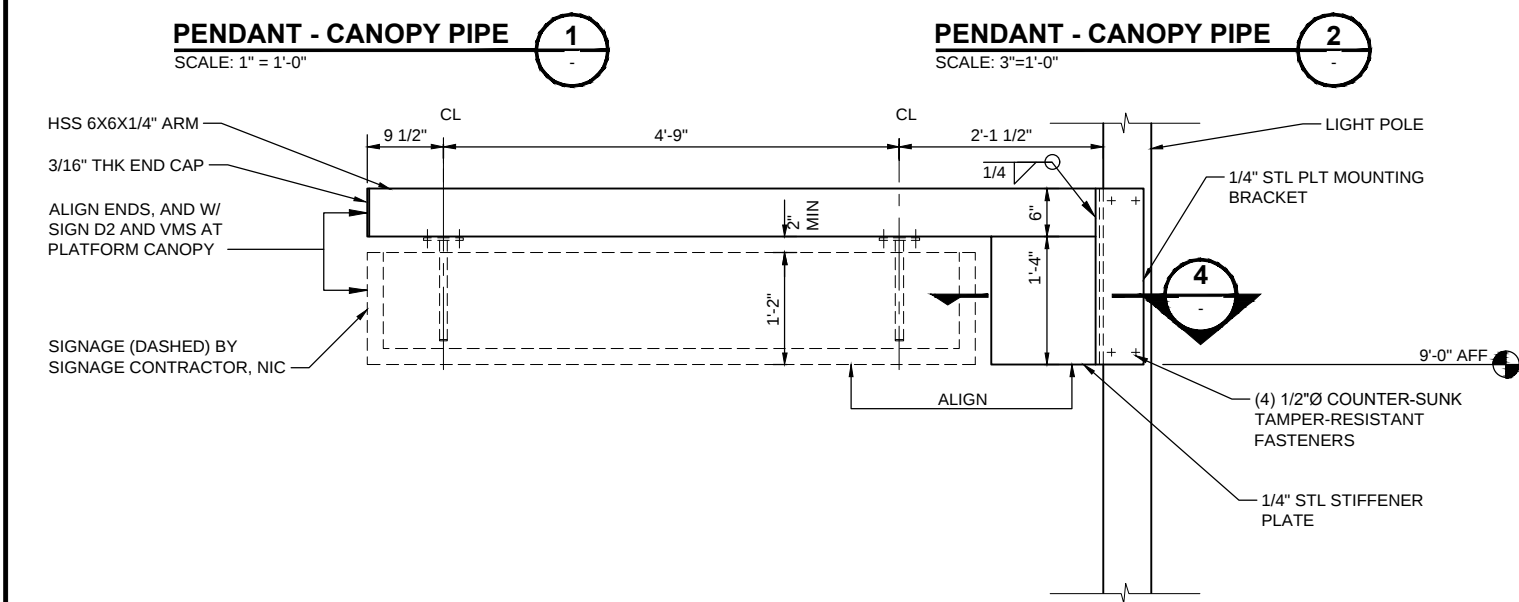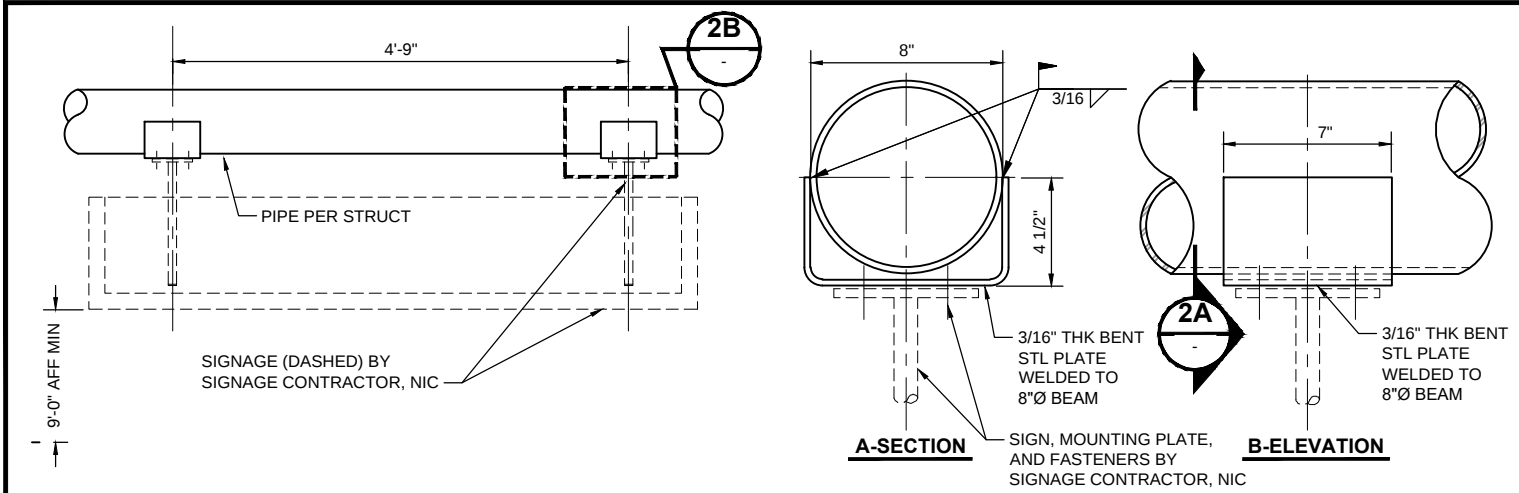

GENERAL NOTE:
1. DETAILS SHOWN INDICATE PROTOTYPICAL MOUNTING DETAILS ONLY. SPECIFIC STATION SIGNAGE MOUNTING REQUIREMENTS MAY VARY.

						DESIGNED BY: J. PEREZ						8073 REGISTERED ARCHITECT JULIE ANNIE MONTGOMERY STATE OF WASHINGTON						LINE IS 1" AT FULL SCALE  SOUNDTRANSIT												SCALE: AS NOTED						SOUND TRANSIT STANDARD DRAWING ARCHITECTURAL SIGNAGE MOUNTING DETAILS												DRAWING No.: STD-AND502																	
						DRAWN BY: C. GALLAGHER																								FILENAME: STD-AND502																		FACILITY ID:																	
						CHECKED BY: D. POWELL																								CONTRACT No.:																		SHEET No.:						REV:											
						APPROVED BY: J. MONTGOMERY	
0 8/2019						NEW - ARCH DIRECTIVE AND STANDARD DWGS												SUBMITTED BY:						DATE:						REVIEWED BY:						DATE:						DATE:																							
No.		DATE		DSN		CHK		APP		REVISION	